


Note: Do not scale. Only use figured dimensions.
All discrepancies to be notified to this office.

Rev	Description	Dr	Date
-----	-------------	----	------

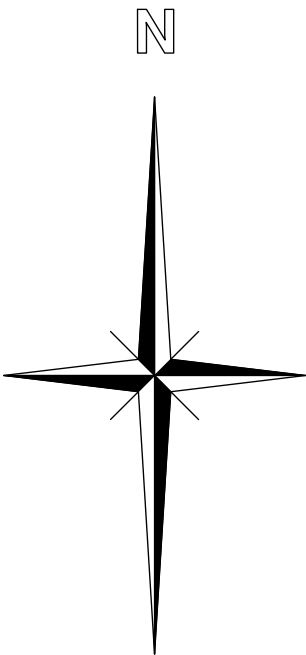

STATUS			P L A N N I N G	
EVANS McDOWALL ARCHITECTS				
E21 Sparkhouse Studios, Rope Walk, Lincoln, LN6 7DQ Tel: 01522 837280 Email: mail@emcdarchitects.com				
Copyright Reserved				
CLIENT				
				
PROJECT				
Nunnerley House, Pinchbeck				
TITLE				
Proposed Block Plan				
DRAWN BY CS		CHECKED BY EMA		DATE Feb 2024
SCALE 1:200 @ A1		PROJECT NUMBER 2322		
DRAWING NUMBER PP001				REV 00