
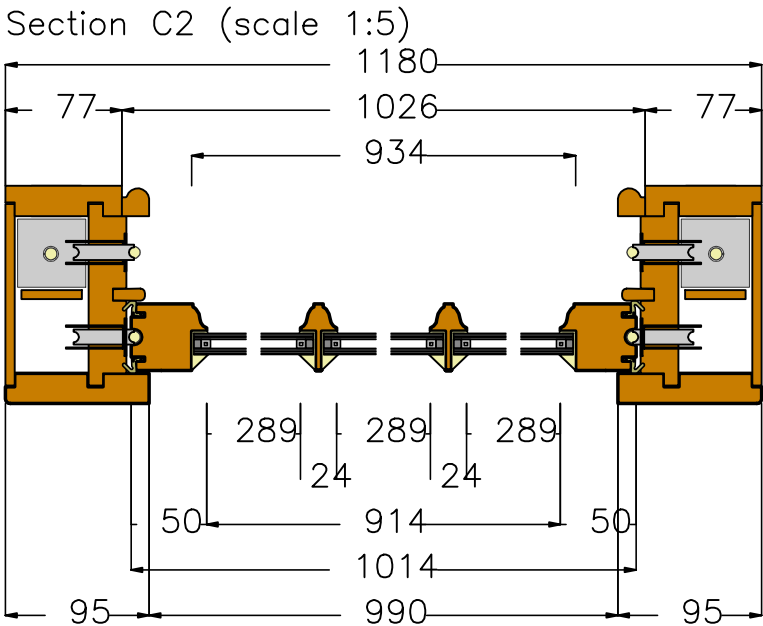
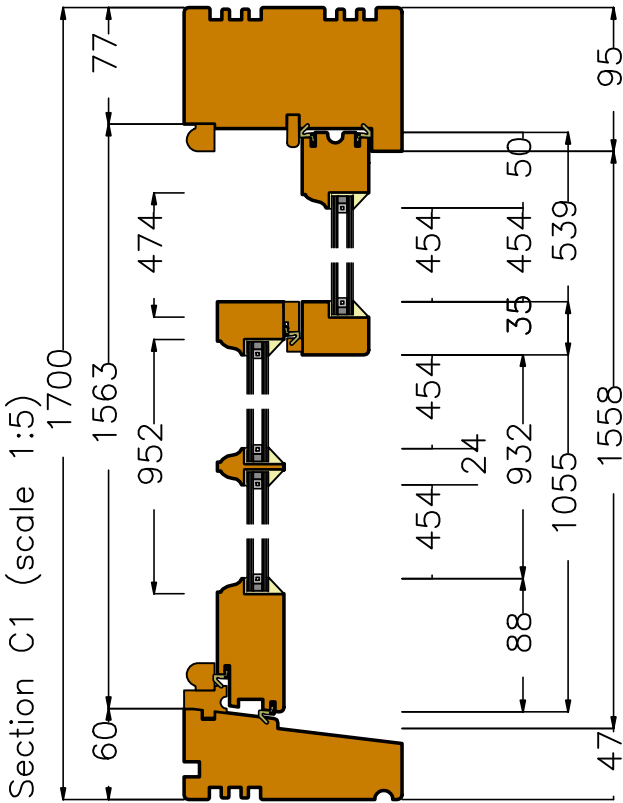


View from outside (scale 1:10)

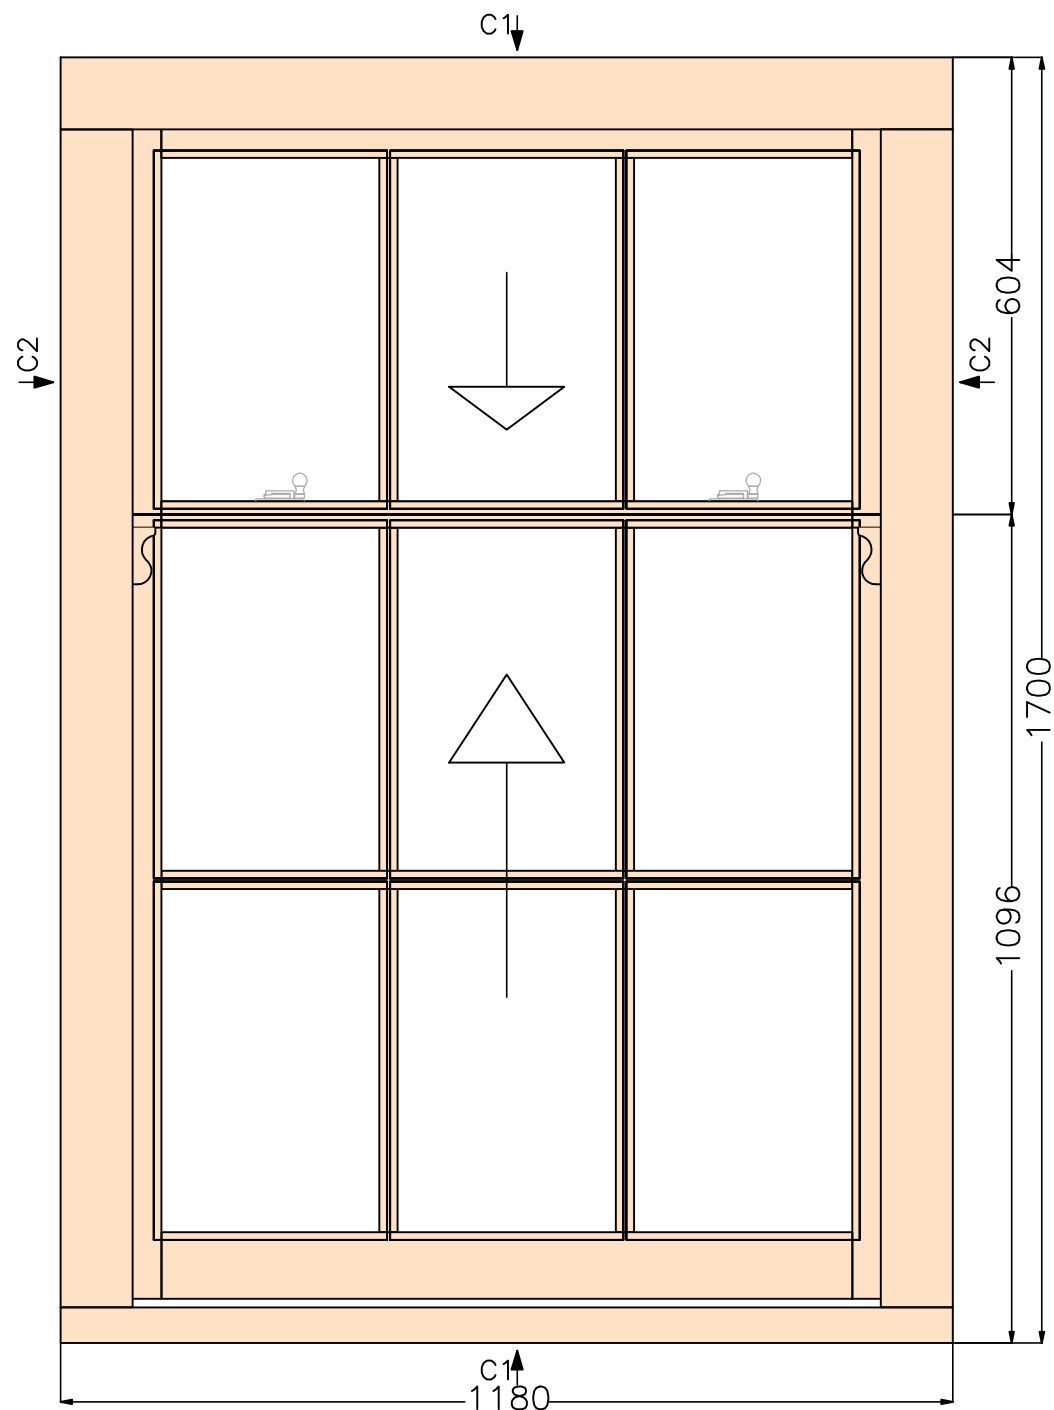

Comments

Customer: Duncan Wright,
Lindenwood Home Ltd
Young
Ref: W01, W02, W03, W04,
W05, W06

F/Sashes	
F/Ironmo	
Glaze	
P/O/B	

Revisions

Project	106105
Drawing No	1
Scale	As shown on A3
Drawn by	
Date	10.01.2025

GEORGE
BARNSDALE

Est. 1884

High Street, Donington, Spalding, Lincs, PE11 4TA
01775 82300
www.georgebarnsdale.co.uk