


Ordnance Survey (c) Crown Copyright 2012. All rights reserved. Licence number 100020449

Site Location Plan

Scale 1 : 1250

North to top of sheet
Site outlined in red

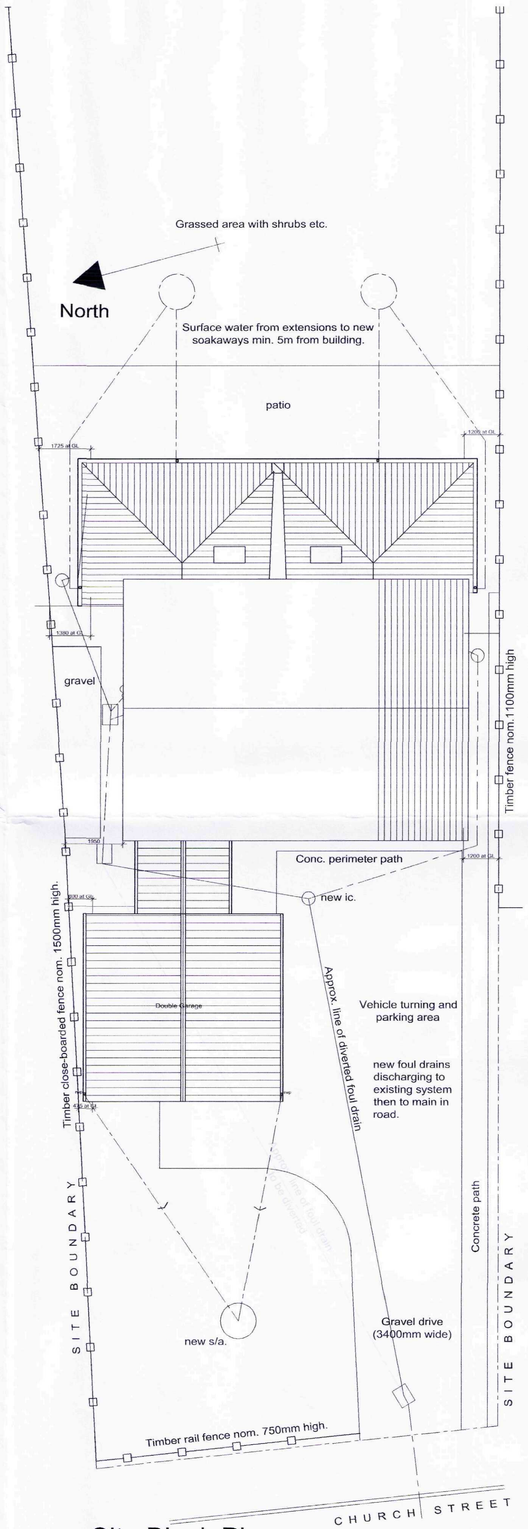

Site Block Plan

Scale 1 : 100

DO NOT SCALE THIS DRAWING. THE CONTRACTOR IS DEEMED TO HAVE CHECKED ALL DIMENSIONS ON SITE AND REPORT ANY DISCREPANCIES TO OGLESBY & LIMB LTD.
THE CONTENTS OF THIS DRAWING ARE COVERED BY COPYRIGHT AND REMAIN THE PROPERTY OF OGLESBY & LIMB LTD. WRITTEN APPROVAL MUST BE OBTAINED FROM OGLESBY & LIMB LTD PRIOR TO DUPLICATION OR REPRODUCTION OF THIS DRAWING OR ITS CONTENTS.
ANY DIMENSIONS NOT SHOWN ARE TO BE CHECKED AND AGREED WITH OGLESBY & LIMB LTD.

Ref.	Date	Description	Initial

Oglesby & Limb Ltd
Chartered Architect
Suites 4 & 5 Market Chambers
12 Market Place
Spalding, Lincs
PE11 1SL
Tel: 01775 761496
e mail: design@o l ltd.co.uk

Client:
Mr. C. Todd

Project:
Proposed Detached Double Garage at 73 Church Street Pinchbeck Spalding

Received
29 FEB 2012
Ref: 0165-12

Drawing Title:
Site location plan, block plan, plan, section and elevations as proposed

PLANNING APPLICATION ISSUE

Date:	Scale:
Feb 2012	as shown
Drawn by:	Checked by:

Drawing Number: **A0999 - 32**
Rev: