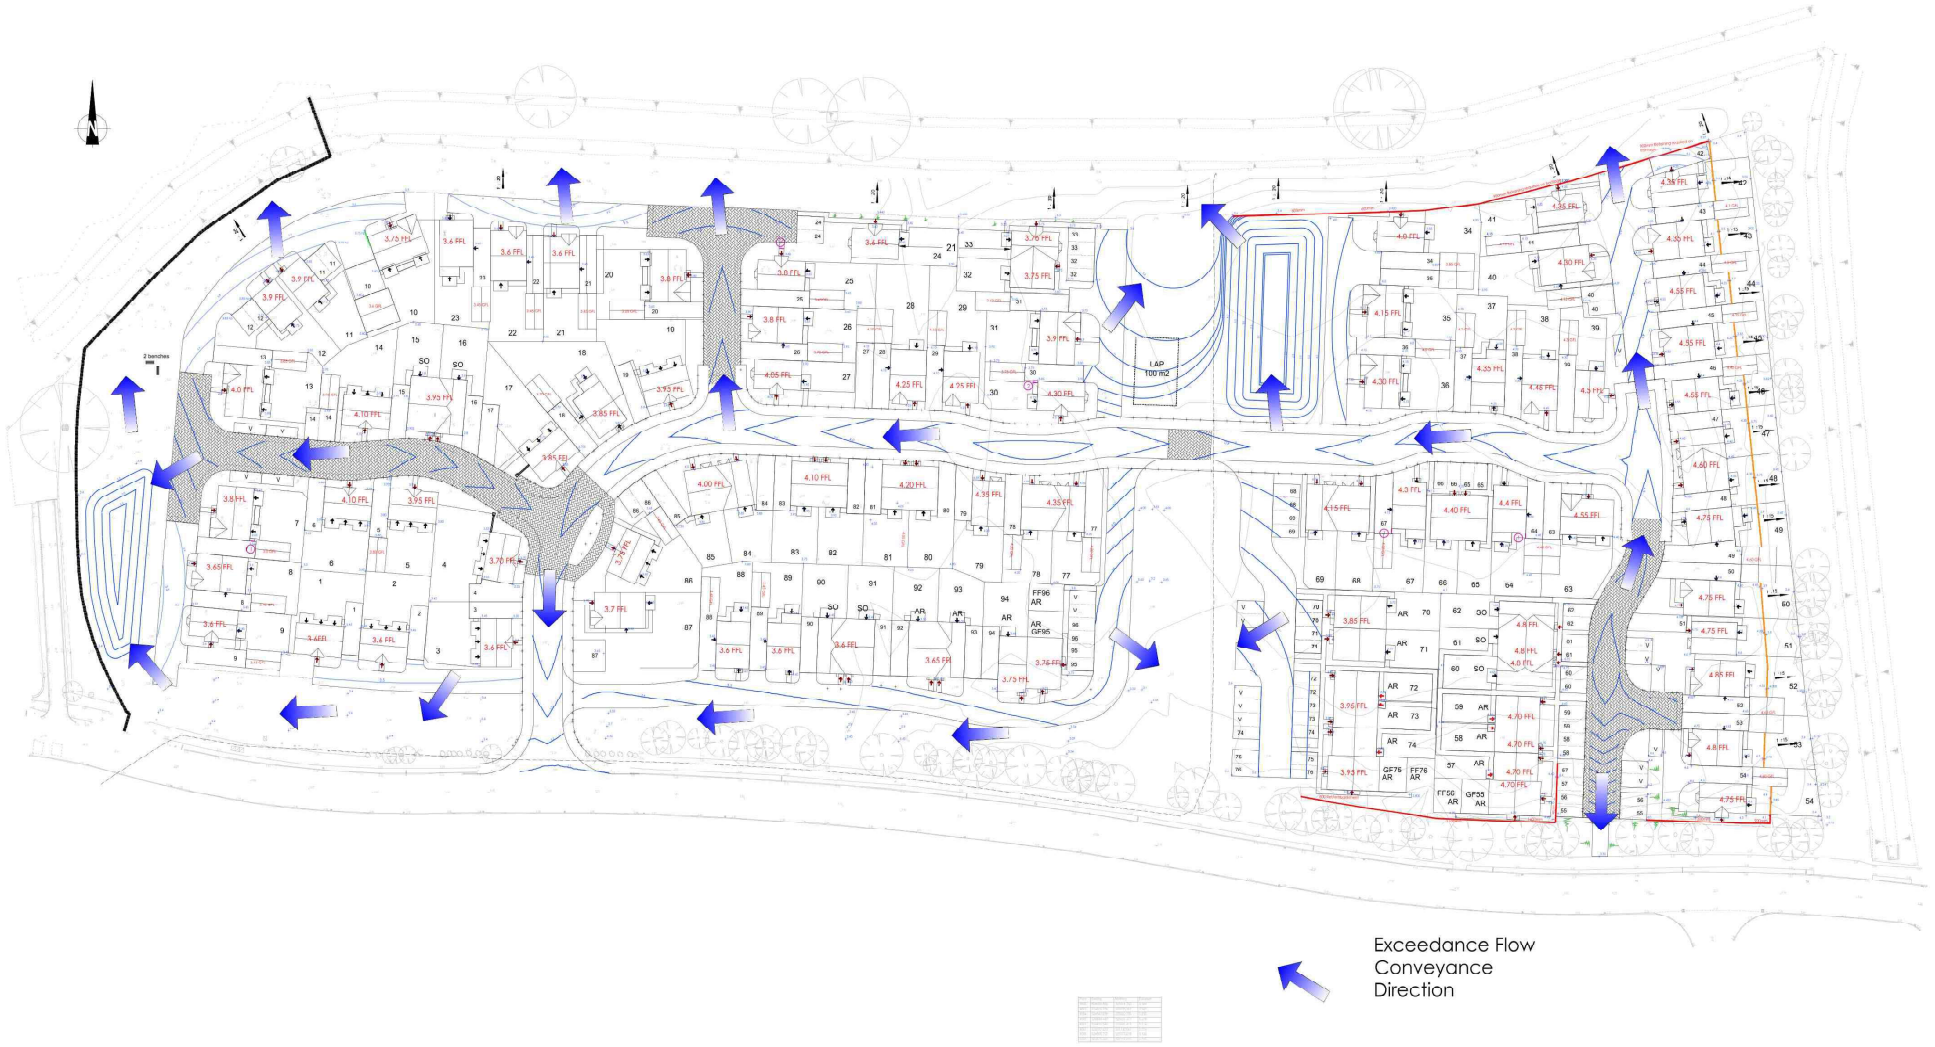

Bellway

Bellway Homes Limited (Eastern Counties)
3 Percy Road
Huntingdon
Cambridgeshire
PE29 6SZ

Retaining Walls
Existing Survey information
3.55 FFL Finished Floor Level
Road Contours
Landscape Retaining Wall
Gravel Board on Fence

REV	DESCRIPTION	REV	DESCRIPTION	DATE

STATUS: Preliminary

SCALE: 1:500
DATE: August 2020
DRAWN: RAH

TITLE: Levels Strategy

PROJECT: Wardentree Lane, Pinchbeck
DRG. No: 1044-00-05 Rev D

iD LTD
INFRASTRUCTURE DESIGN LIMITED

33 The Point
Market Harborough
Leicestershire LE16 7QU
Tel: 01858 411570 Fax: 01858 411571