



Note: refer to Arboriculturalist and landscaping information for all tree information.

Intended as reverse entrance for refuse collection=<20m therefore no turning head required.

Blue Gowt Drain

Note: refer to Arboriculturalist and landscaping information for all tree information.

2 benches

SUDS = 0.0431 Ha.

Existing access closed & reinstated with kerb

Swale = 0.0453 Ha.

Swale = 0.0206 Ha.

Swale = 0.0220 Ha.

Swale = 0.0181 Ha.

Existing Gas Main


SUDS = 0.0611 Ha.

LAP 100 m2


Maintenance access for IDB

3m cycle path link

Note: refer to Arboriculturalist and landscaping information for all tree information.

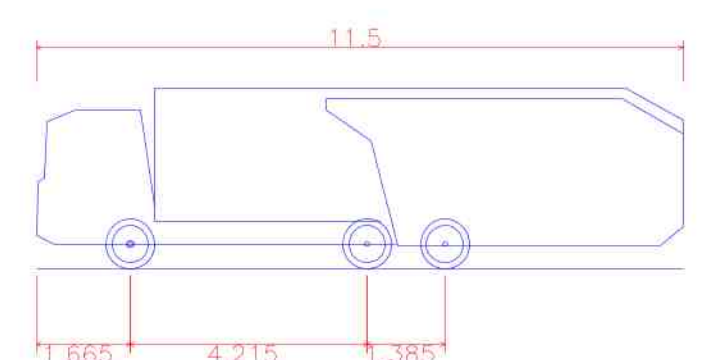


Phoenix 2-23W (with Elite 2 6x4 chassis) 11.5m
Overall Length 11.500m
Overall Width 2.530m
Overall Body Height 3.205m
Min Body Ground Clearance 0.410m
Track Width 2.500m
Lock to lock time 4.00s
Kerb to Kerb Turning Radius 9.250m

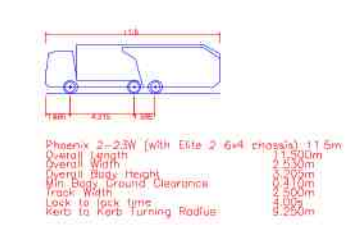

Bellway Homes Limited (Eastern Counties)
3 Percy Road
Huntingdon
Cambridgeshire
PE29 6SZ

Subject to
Planning

SCALE: 1:500
DATE: October 2021
DRAWN: JDL

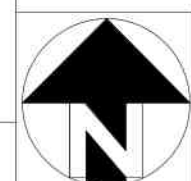

Refuse Tracking

PROJECT:
Wardentree Lane, Pinchbeck

DRG. No: 1044-00-39 Rev B



33 The Point
Market Harborough
Leicestershire LE16 7QU
Tel: 01858 411570 Fax: 01858 411571

REV	DESCRIPTION	REV	DESCRIPTION	DATE