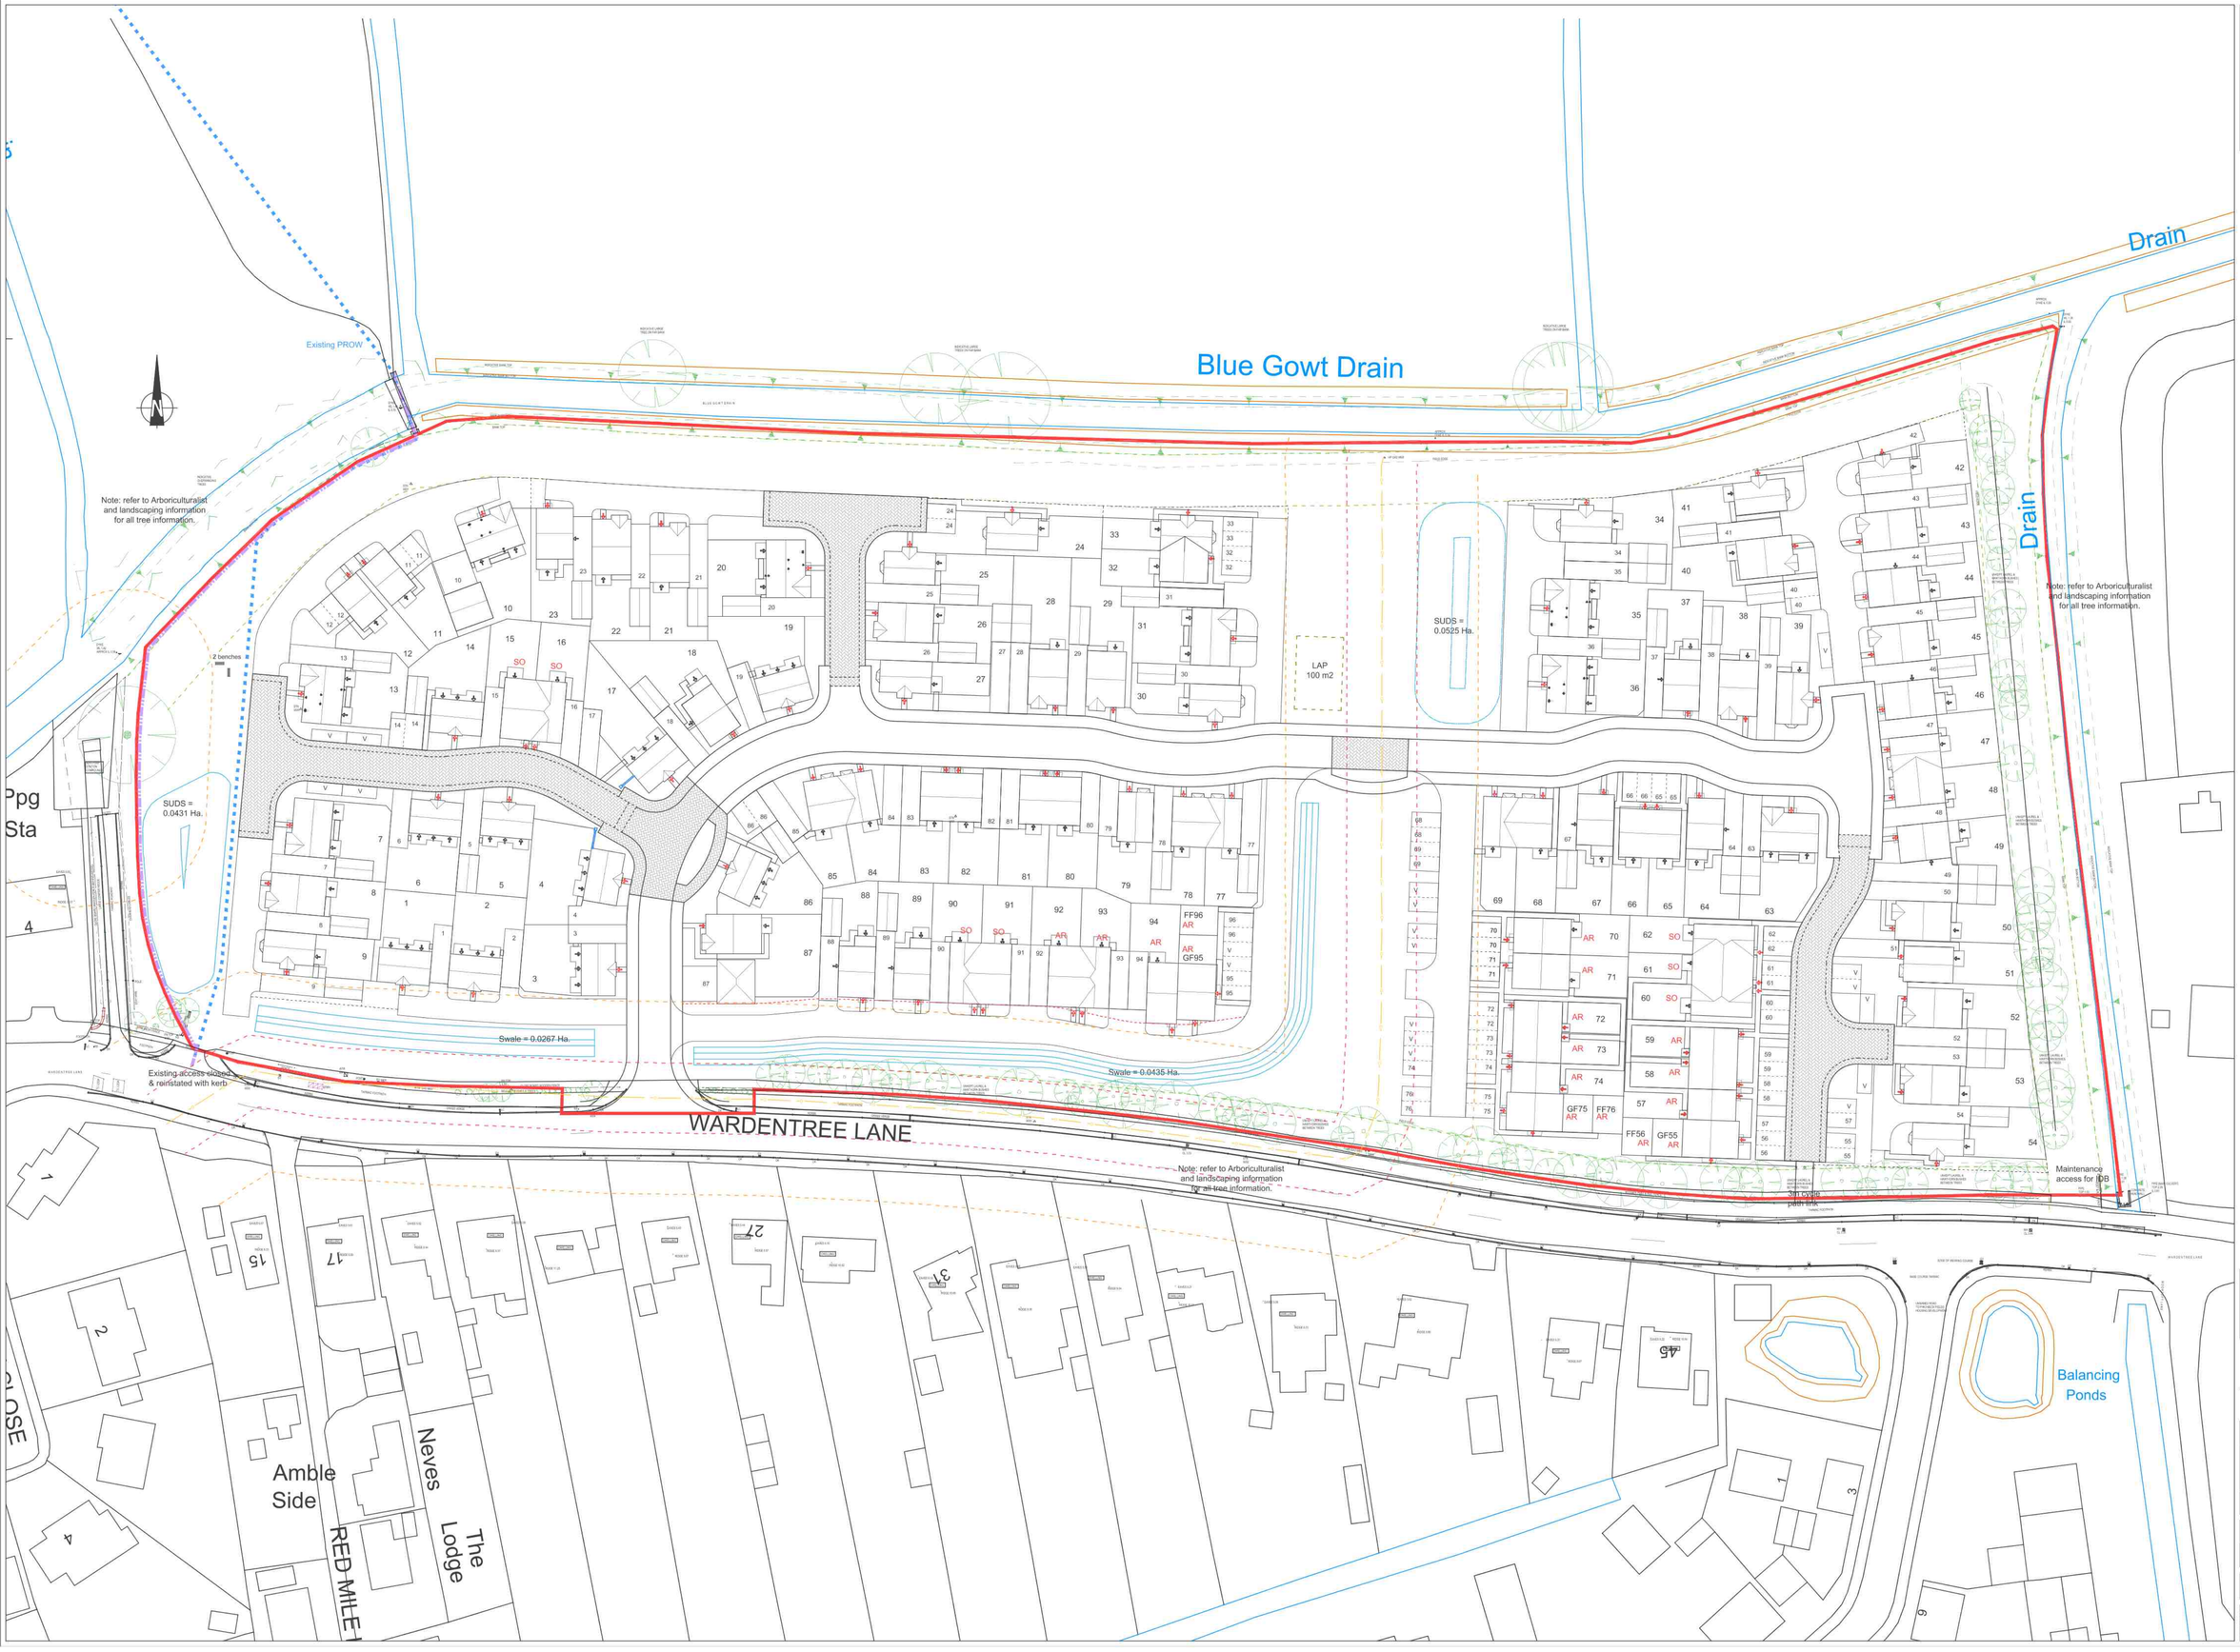

KEY

Existing PRoW

Proposed temporary PROW diversion route

Revisions:

LMC - Architect Limited
87 Main Street, Lyddington,
Rutland, LE15 9LS

Tel/Fax 01572 820185
Mobile 07985 943743

Client:
Bellway Homes Limited (Eastern Counties)

Site:
Land off
Wardentree Lane
Pinchbeck, Spalding

Drawing:
PRoW Diversion Plan

Scales:	Sheet Size:	Date:	Drawn:
1:500	A1	11/05/21	LMC

Drawing Number: 487-FSS-11

Rev:

Do not scale off or measure from this drawing.
All discrepancies should be reported to the architects. This drawing should not be used for setting out purposes unless signed and sealed initialed.
All intellectual property rights are the copy right of Lucas M Cooper R&A ©

Map 1:100
Map 1:200
Map 1:500
Map 1:1250
Map 1:2500