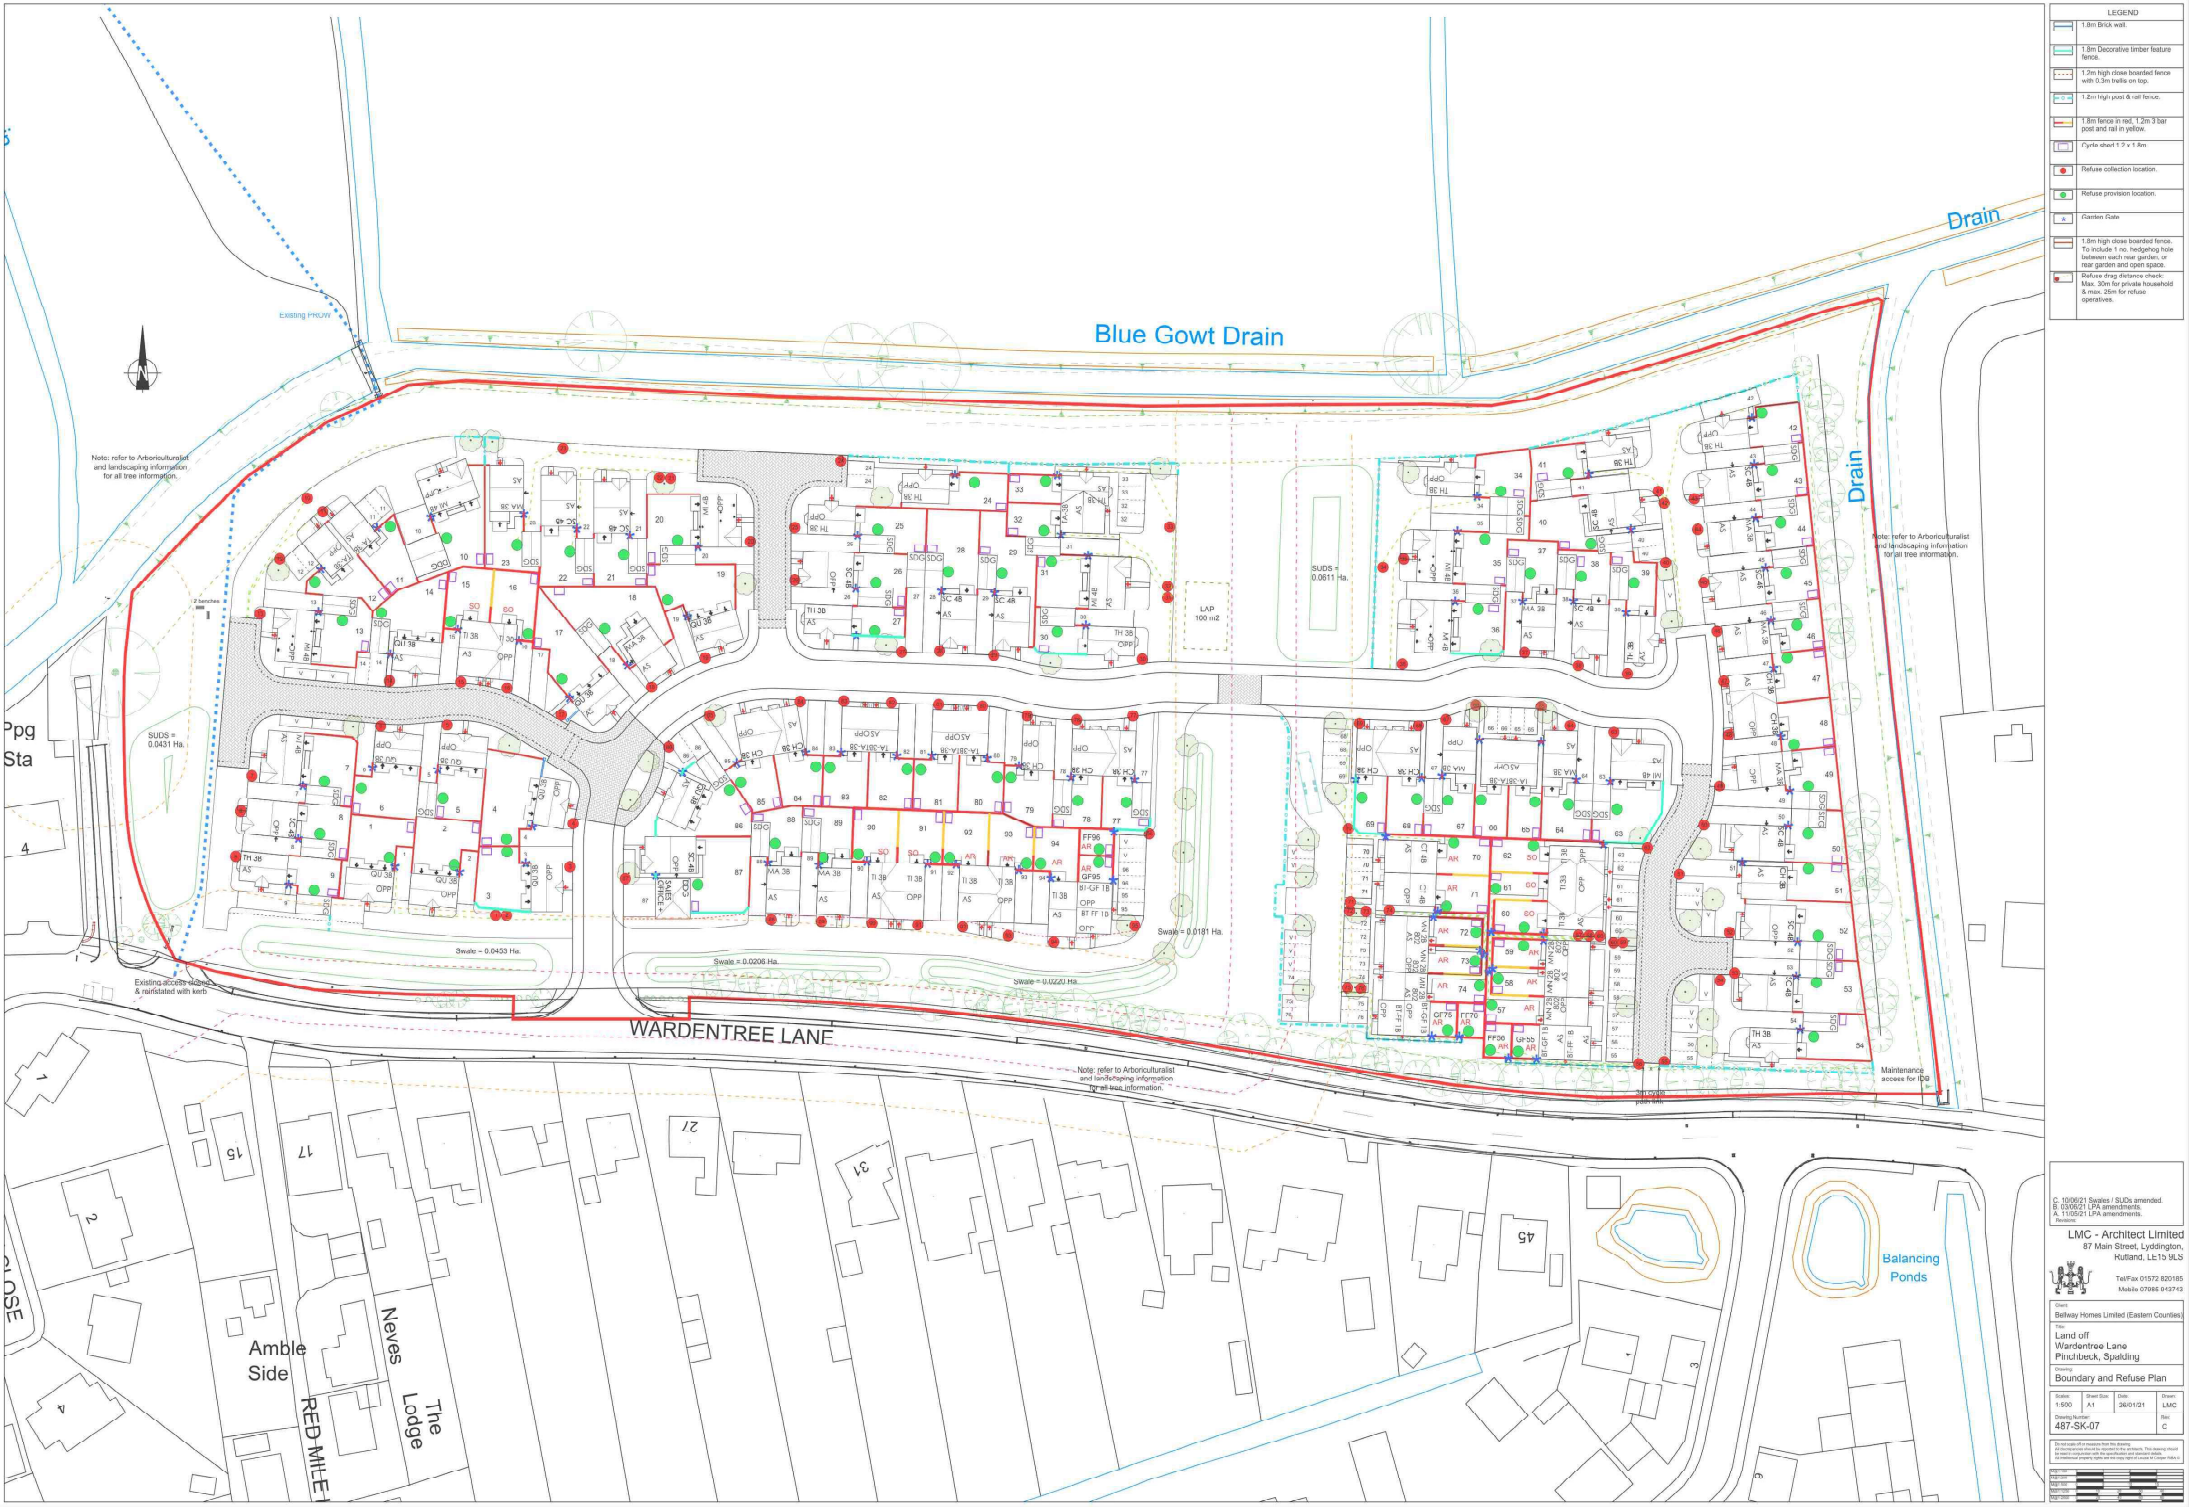

C. 10/06/21 Swales / SUDs amended.
B. 03/06/21 LPA amendments.
A. 11/05/21 LPA amendments.
Revisions

LMC - Architect Limited
87 Main Street, Lyddington, Rutland, LE15 9LS
Tel/Fax 01572 820185
Mobile 07986 943743

Client: Bellway Homes Limited (Eastern Counties)

Title: Land off Wardentree Lane Pinchbeck, Spalding

Drawing: Boundary and Refuse Plan

Scale:	Sheet Size:	Date:	Drawn:
1:500	A1	26/01/21	LMC

Drawing Number: 487-SK-07 Rev: C

Do not scale off or measure from this drawing.
Contractors must check all dimensions on site before work. This drawing should be read in conjunction with the specification and relevant details.
All intellectual property rights and and copy right of Louise M Cooper Ltd.