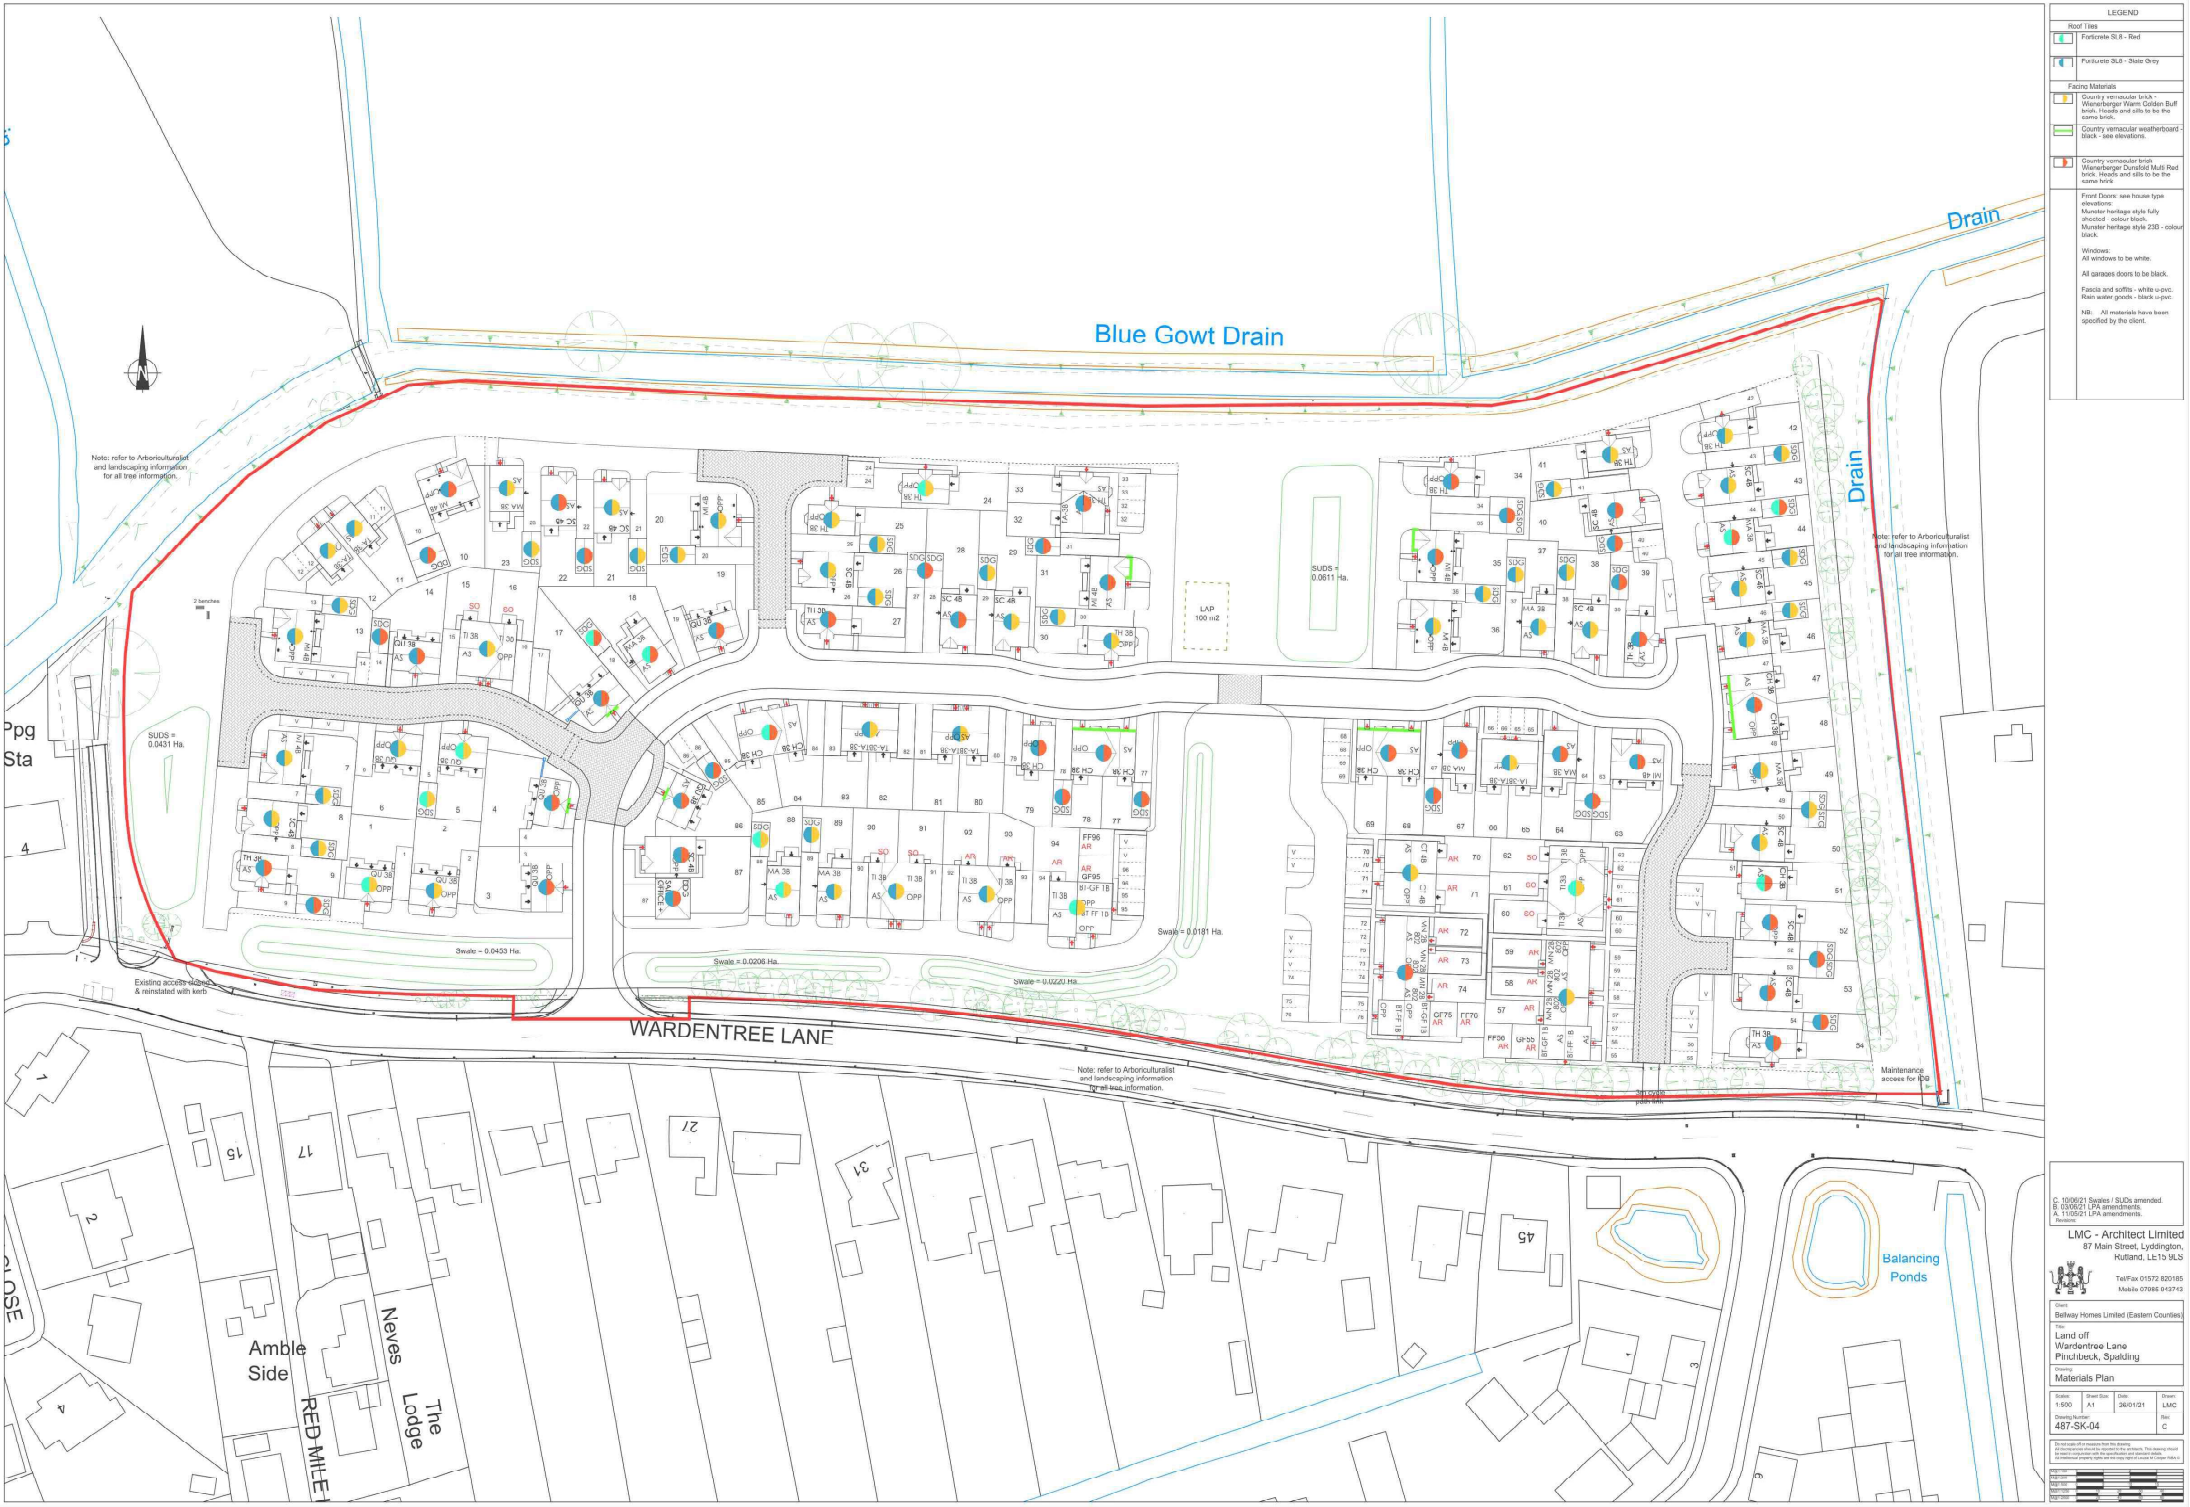


LEGEND

Roof Tiles

- Forticrete SL8 - Red
- Forticrete SL6 - Slate Grey

Facing Materials

- Country vernacular brick - Wienerberger Warm Golden Buff brick. Heads and cills to be the same brick.
- Country vernacular weatherboard - black - side elevations.
- Country vernacular brick - Wienerberger Dunsfold Multi Red brick. Heads and cills to be the same brick.

Front Doors: see house type elevations:
Munster heritage style fully shuttcd - colour black.
Munster heritage style 23D - colour black.

Windows:
All windows to be white.

All garages doors to be black.

Fascia and soffits - white u-pvc.
Rain water goods - black u-pvc.

NB. All materials have been specified by the client.

C. 10/06/21 Swales / SUDs amended.
B. 03/06/21 LPA amendments.
A. 11/05/21 LPA amendments.
Revisions

LMC - Architect Limited
87 Main Street, Lyddington, Rutland, LE15 9LS
Tel/Fax 01572 820185
Mobile 07986 943743

Client: Bellway Homes Limited (Eastern Counties)

Title: Land off Wardentree Lane Pinchbeck, Spalding

Drawing: Materials Plan

Scale:	Sheet Size:	Date:	Drawn:
1:500	A1	26/01/21	LMC

Drawing Number: 487-SK-04 Rev: C

Do not scale off or measure from this drawing.
All dimensions are to be checked on site by the contractor. This drawing should be read in conjunction with the specification and relevant details.
All intellectual property rights are and copy right of Lucas N Cooper Rules.