


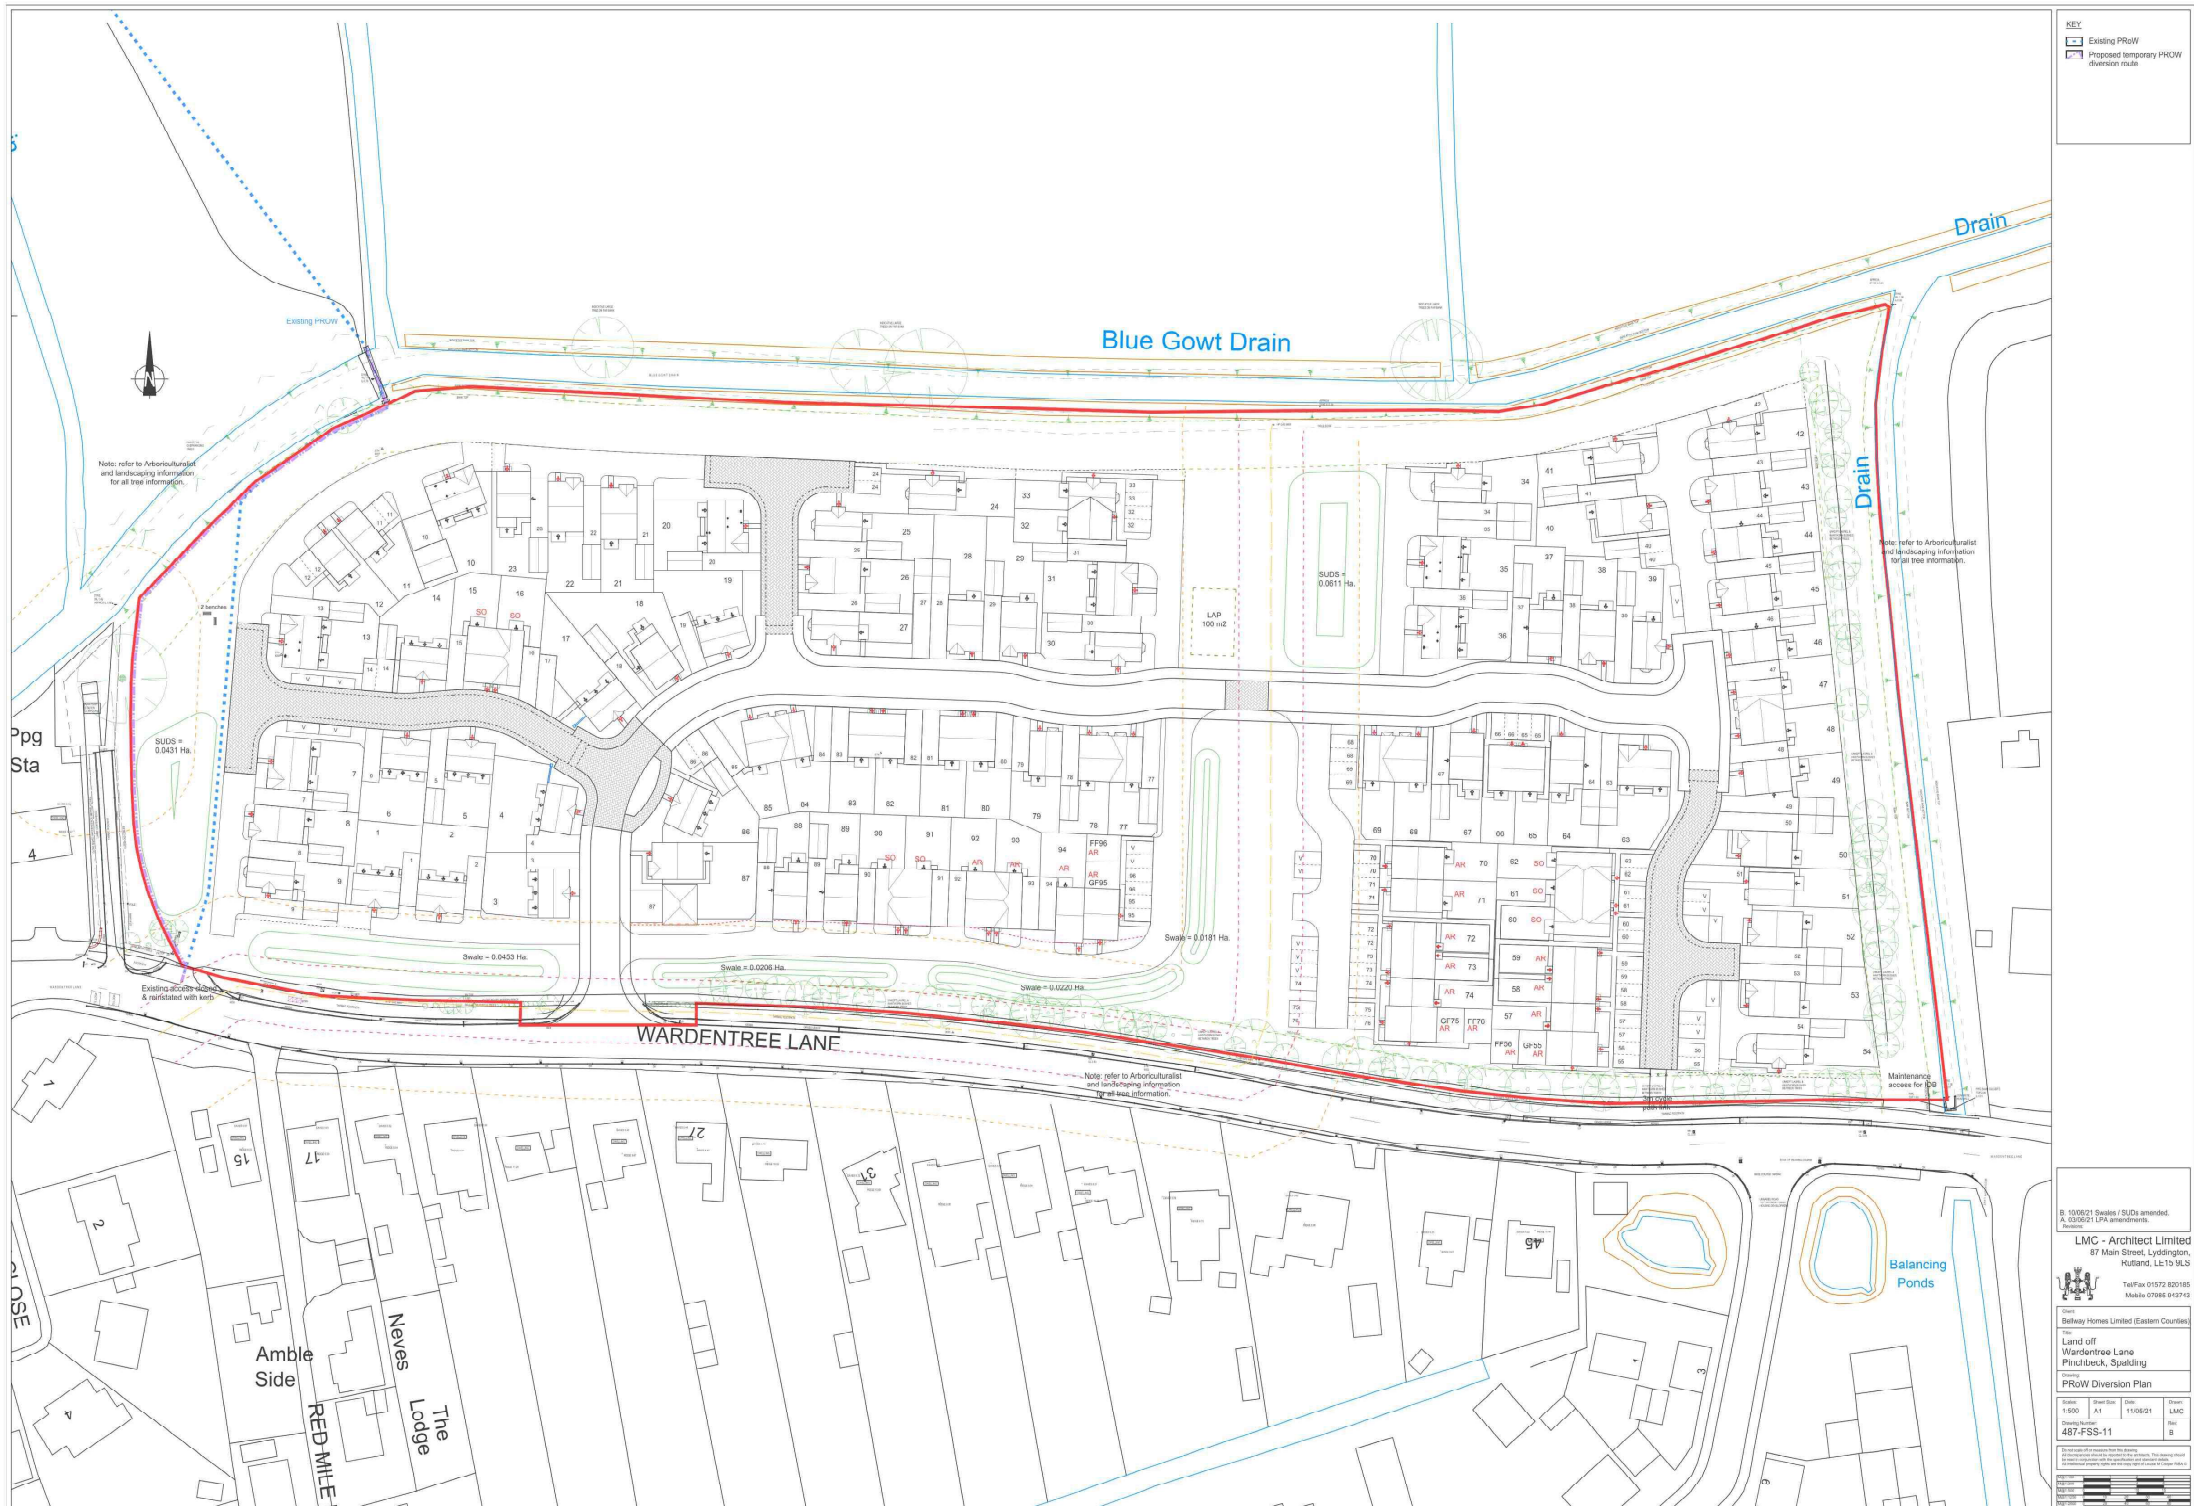

KEY
Existing PRoW
Proposed temporary PRoW
diversion route

B. 10/06/21 Swales / SUDs amended.
A. 03/06/21 LPA amendments.

LMC - Architect Limited
87 Main Street, Lydington,
Rutland, LE15 9LS

Tel/Fax 01572 820185
Mobile 07986 912743

Client
Belfrey Homes Limited (Eastern Counties)

Land off
Wardentree Lane
Pinchbeck, Spalding

Project
PRoW Diversion Plan

Scale	Sheet Size	Date	Drawn
1:500	A1	11/06/21	LMC
Drawn by			LMC
Drawn by			LMC

487-FSS-11

10/06/21 Swales / SUDs amended.
03/06/21 LPA amendments.