
KEY PLAN FOR DETAILED PLANTING AREAS
PROPOSED FISHING LAKE, CLAY DROVE, PODE HOLE,
SPALDING, LINCOLNSHIRE.

Drawing No. Pod/07/06.

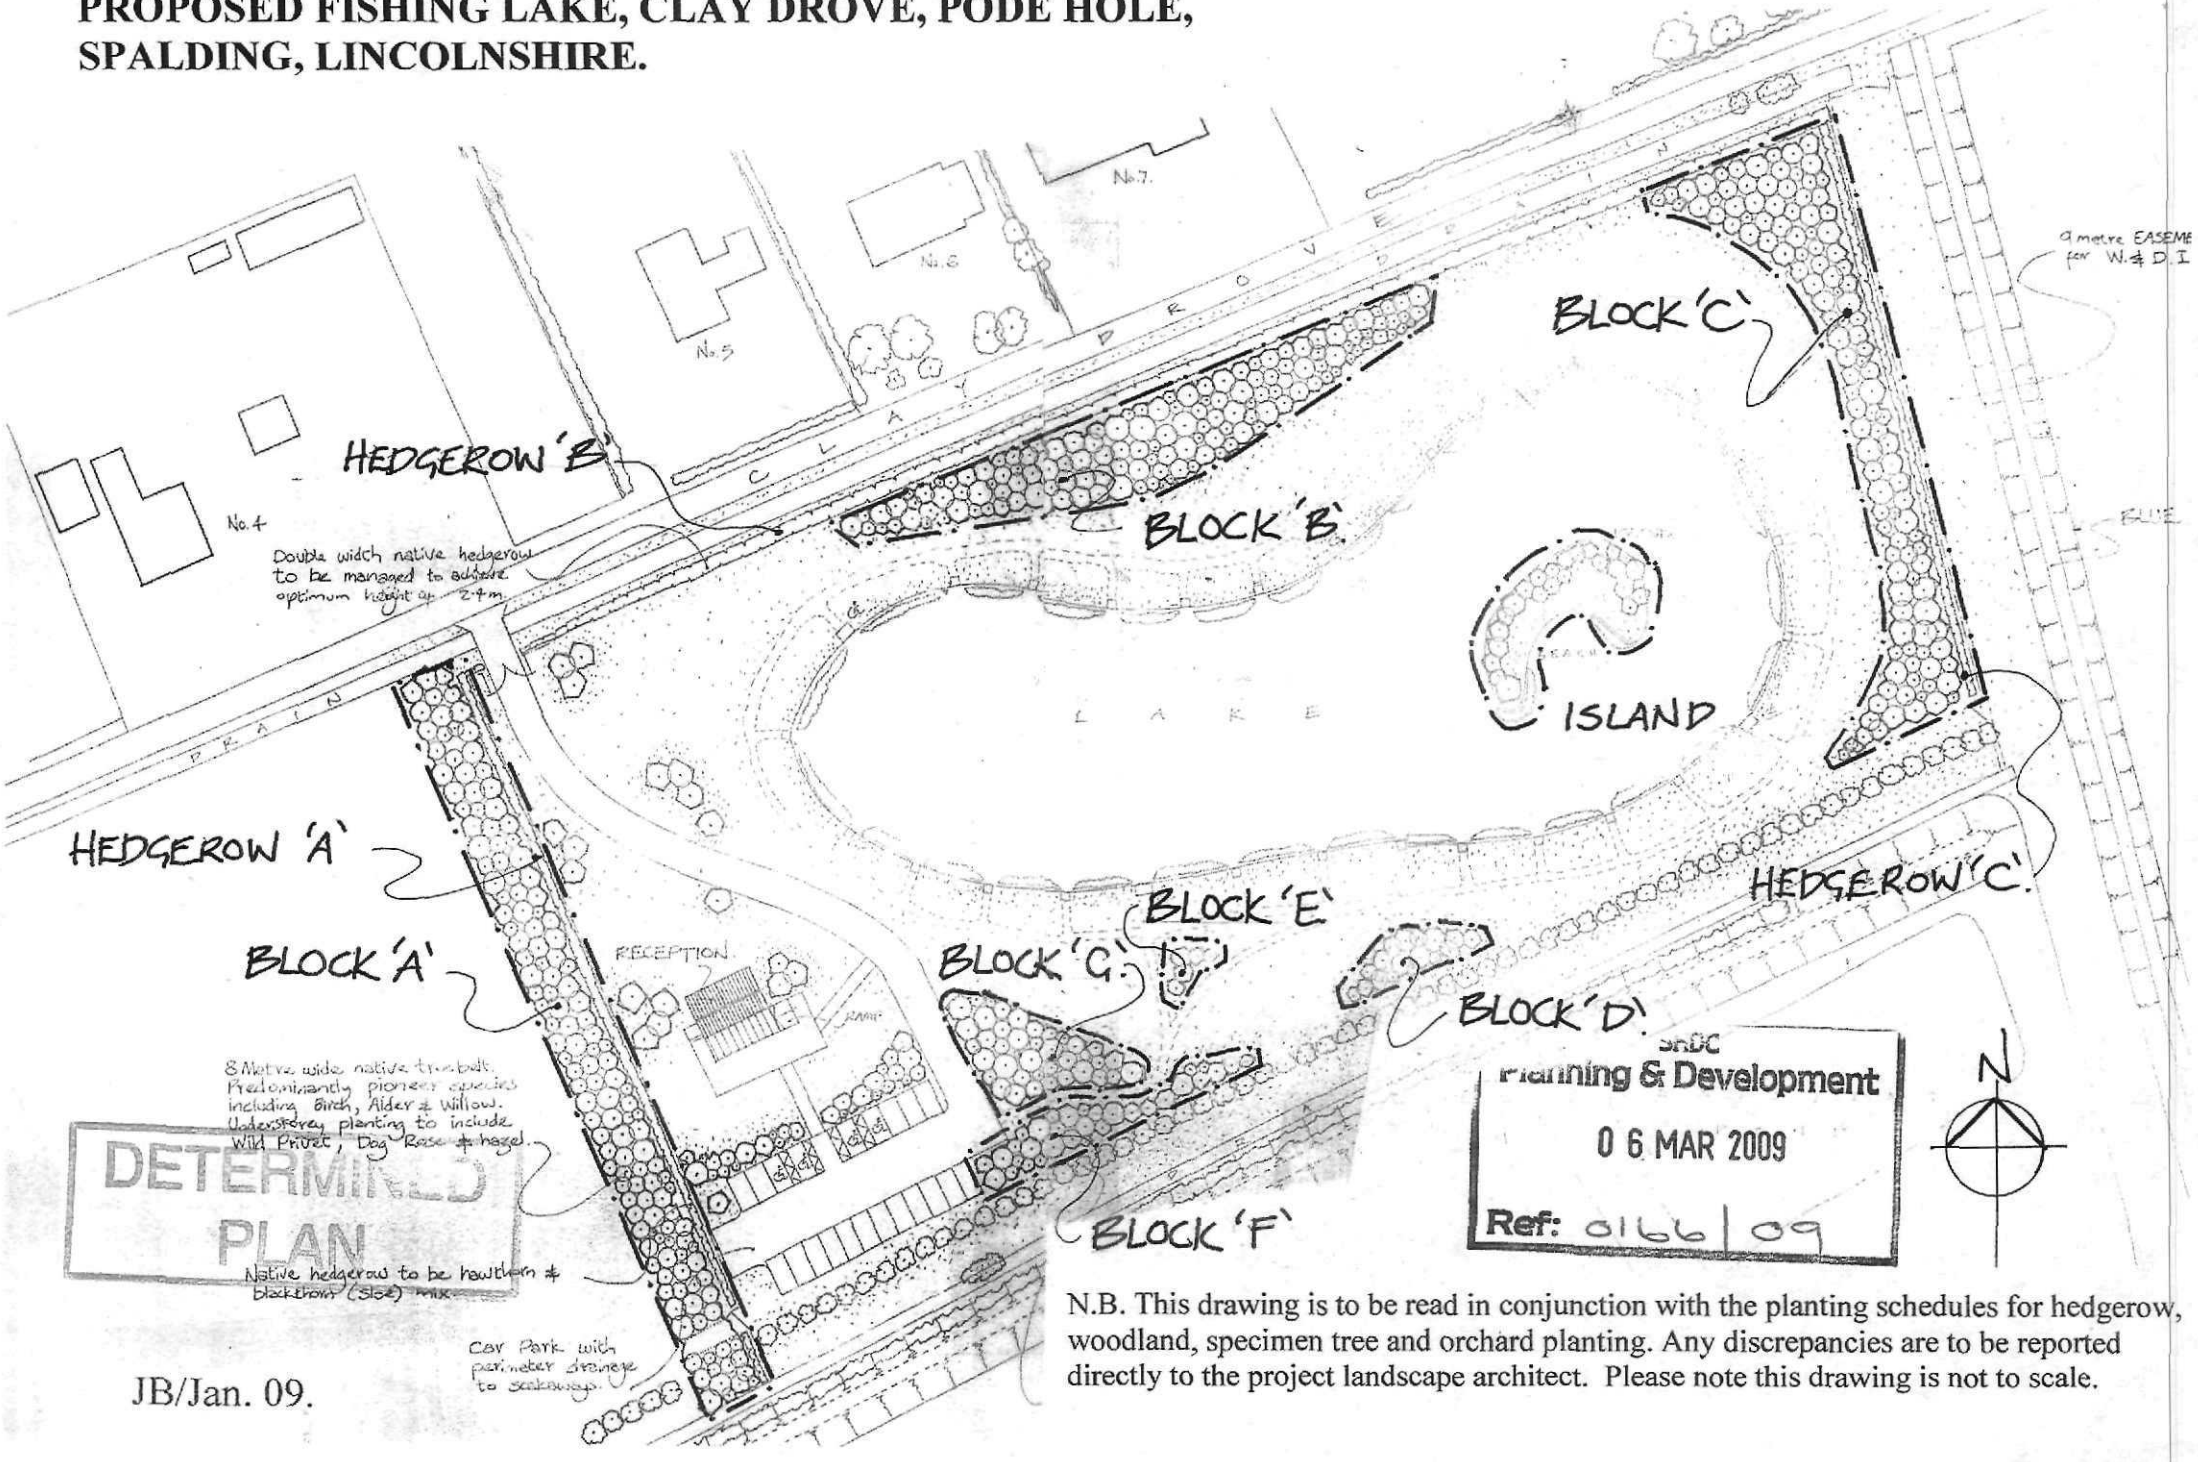

DETERMINED PLAN

SHDC
Planning & Development
0 6 MAR 2009
Ref: 0166/09

N.B. This drawing is to be read in conjunction with the planting schedules for hedgerow, woodland, specimen tree and orchard planting. Any discrepancies are to be reported directly to the project landscape architect. Please note this drawing is not to scale.

JB/Jan. 09.