
JB/Feb 09.

Drawing No. Pod/07/07.

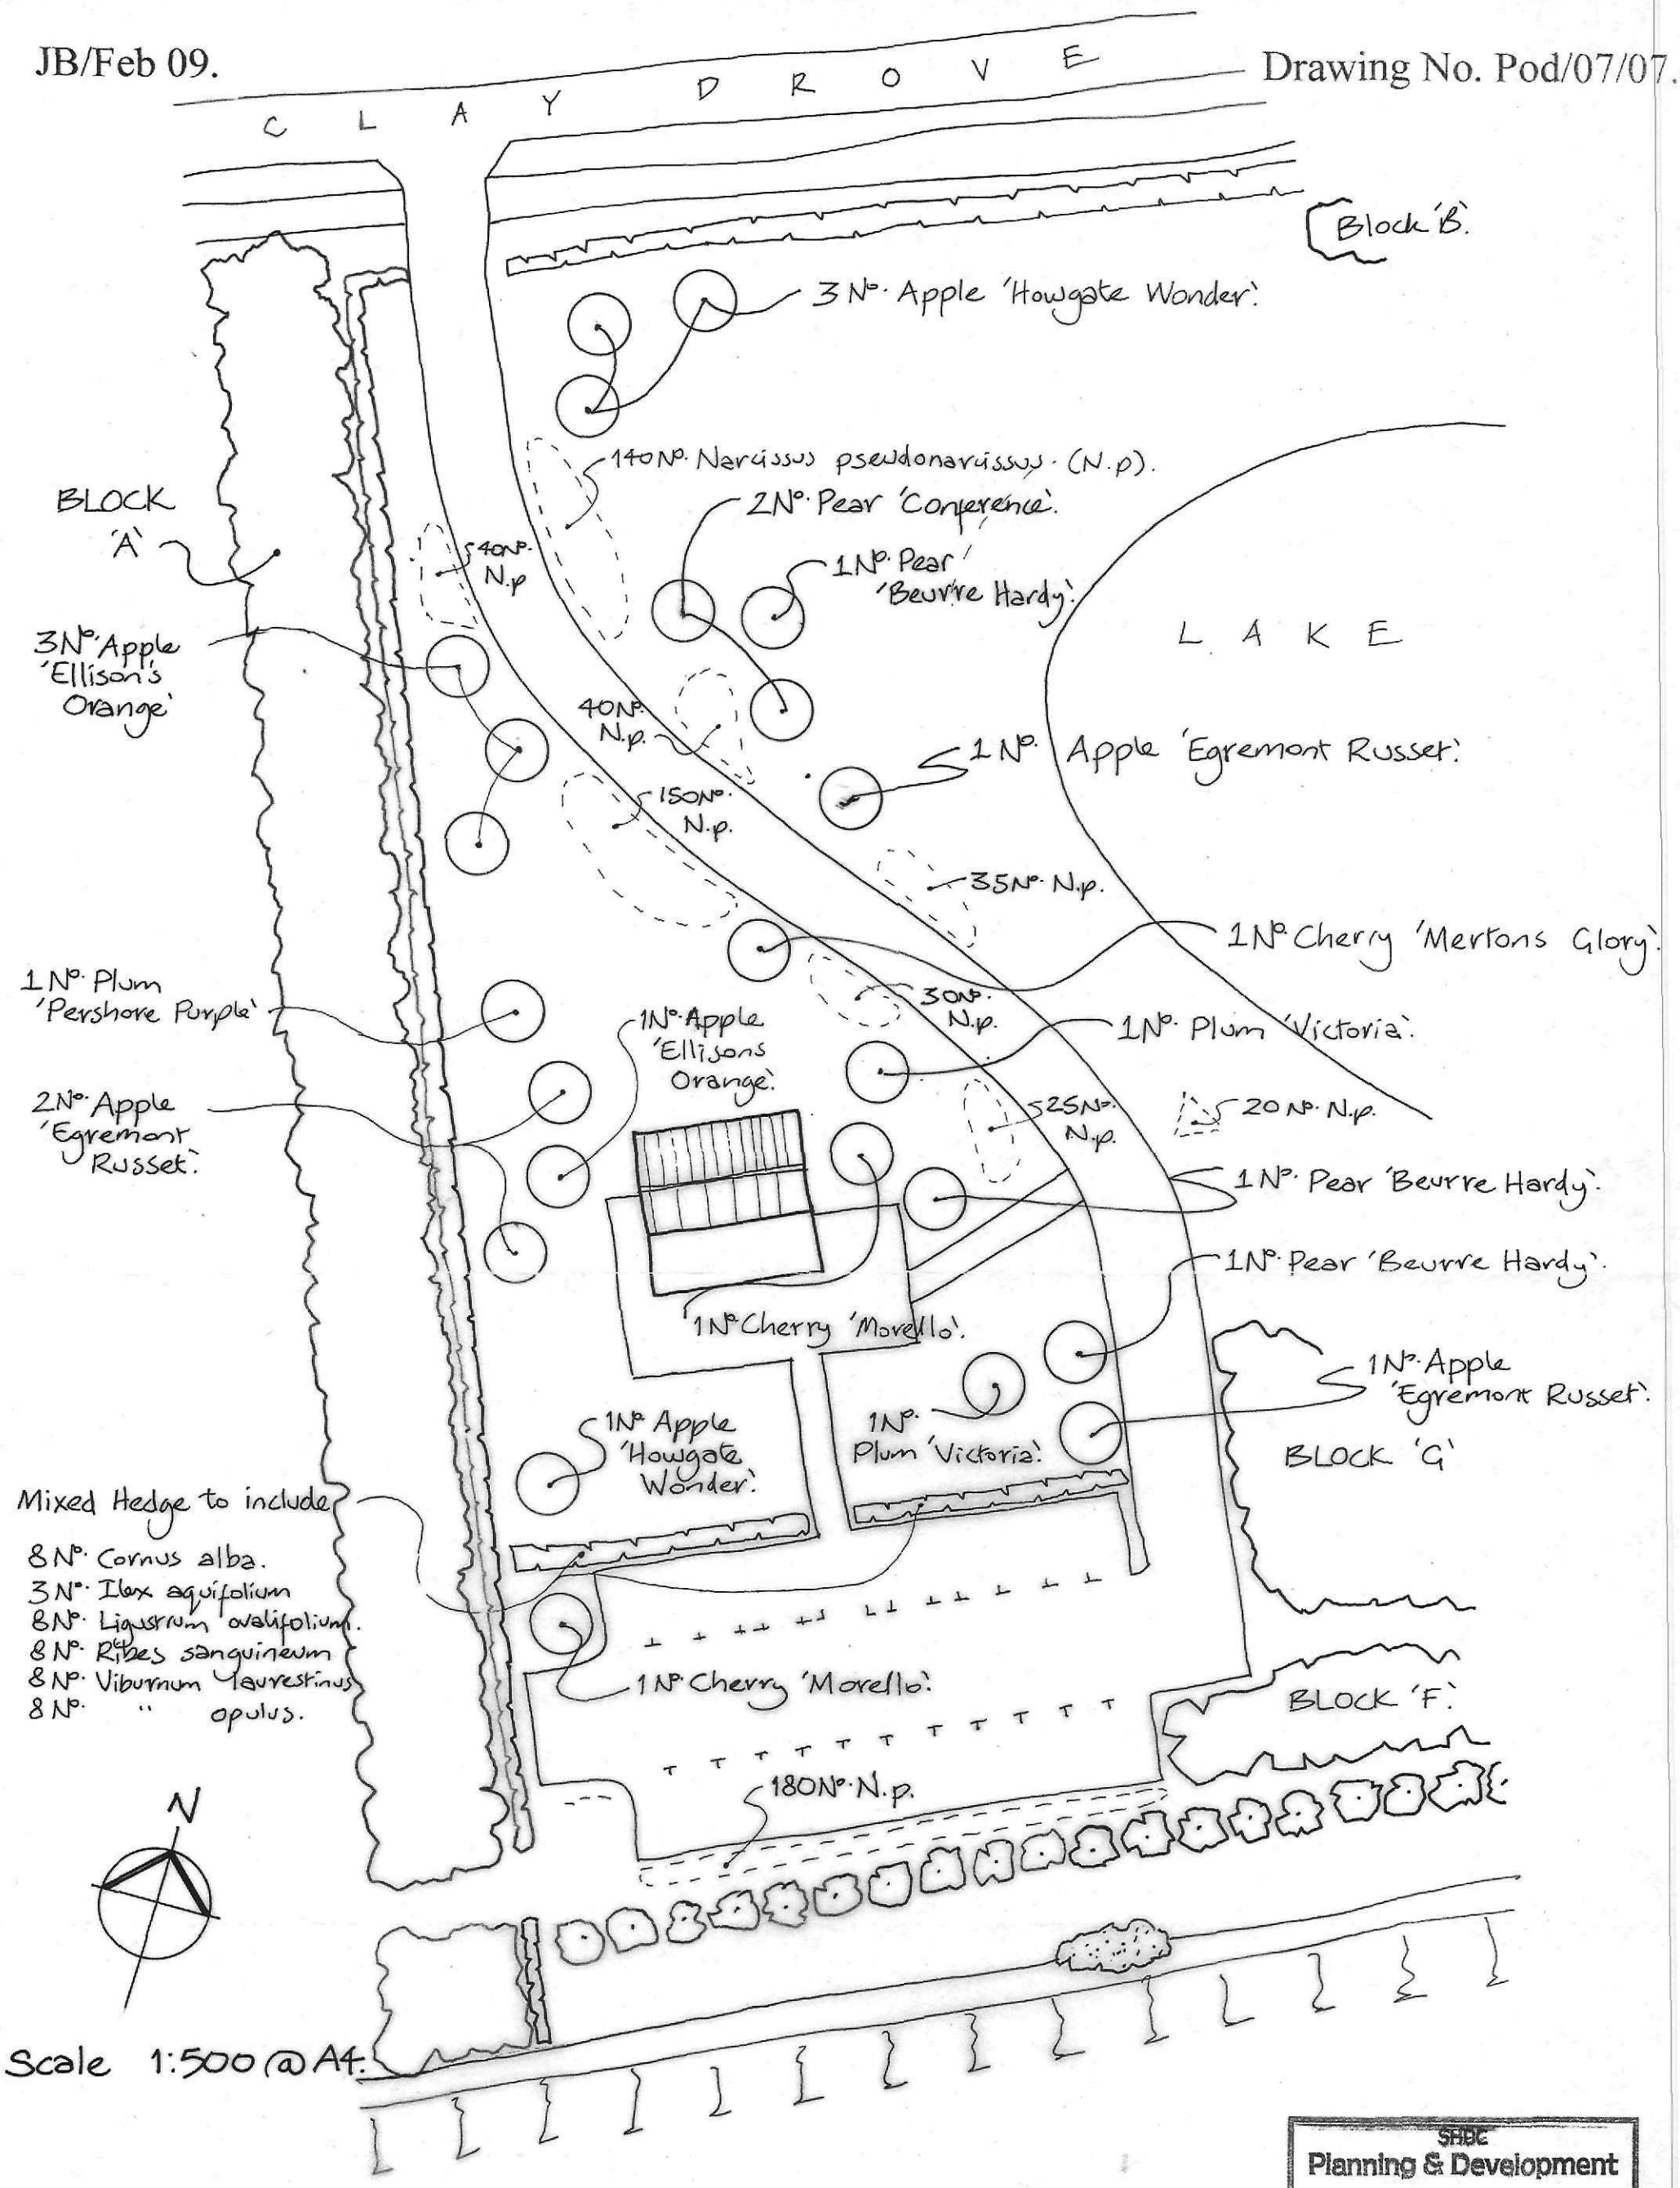

SHDC
Planning & Development
0 6 MAR 2009
Ref: 0166/09

PROPOSED ORCHARD PLANTING FOR
FISHING LAKE, CLAY DROVE,
PODE HOLE, SPALDING, LINCOLNSHIRE.

DETERMINED
PLAN