




ELEVATIONS AS EXISTING

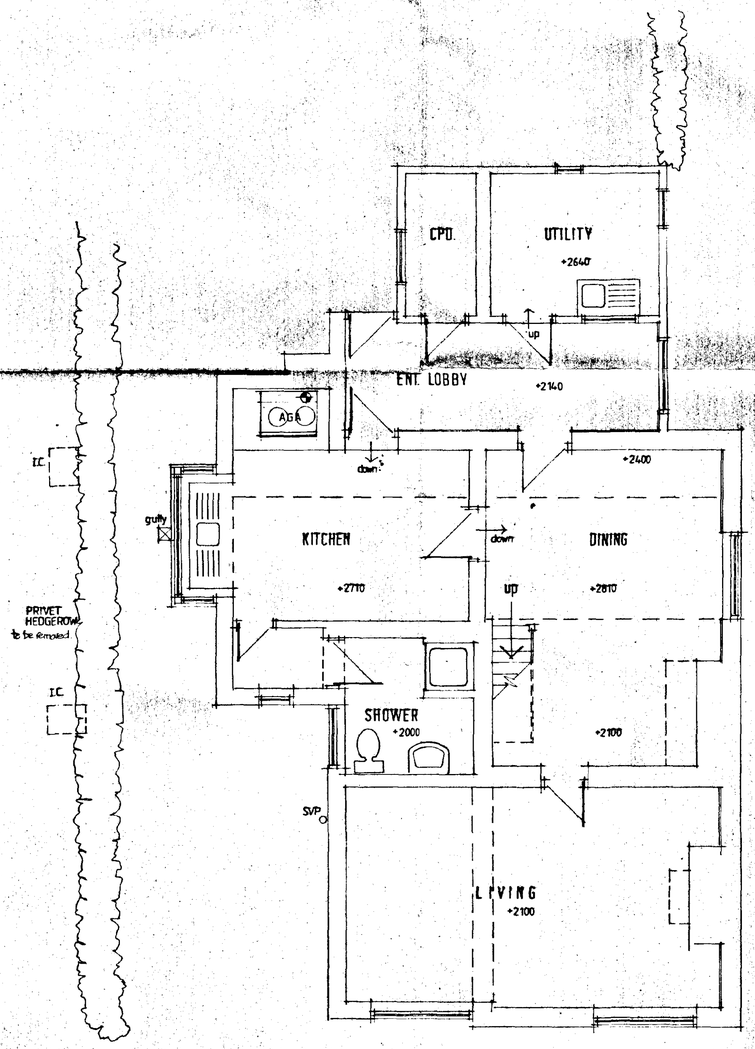


GROUND FLOOR

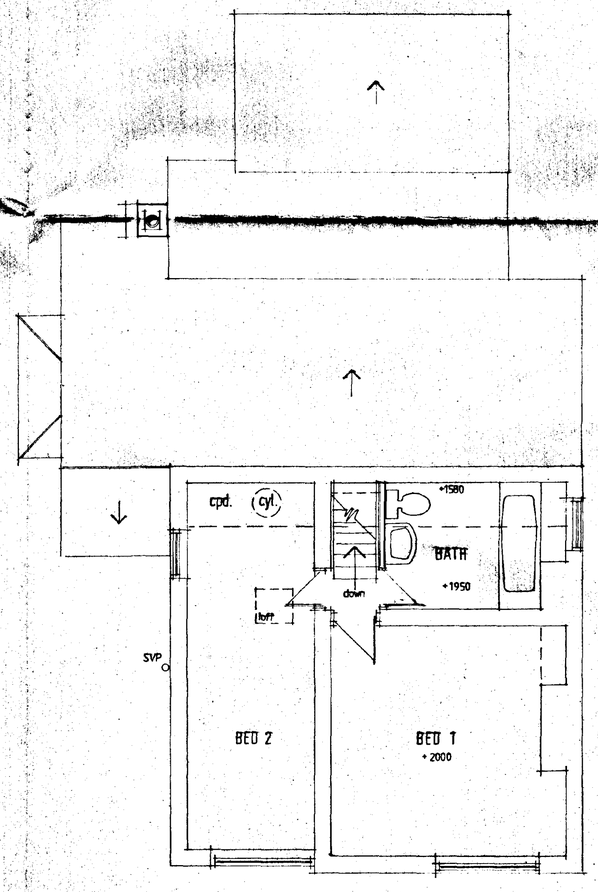

FIRST FLOOR

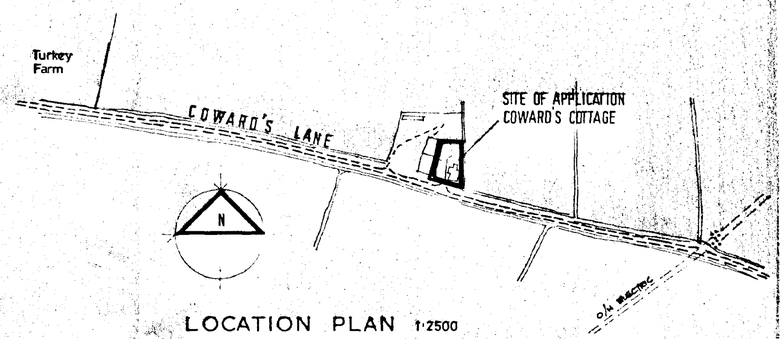

LOCATION PLAN 1:2500
GRID REF. TF 221 268

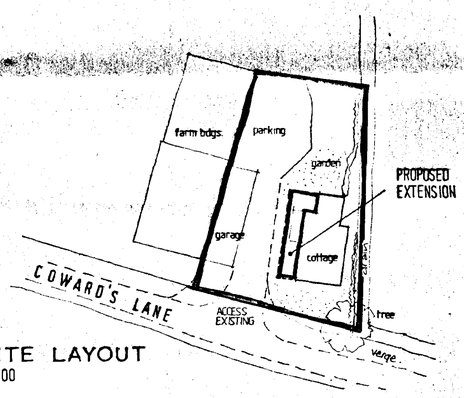

SITE LAYOUT
1:500

DETERMINED PLAN


SOUTH HOLLAND DC
HOUSING & PLANNING
22 FEB 1999
Ref: 0161/99.

Moulton Design
Planning & Architecture
63 East Cob Gate, Moulton, Lincolnshire PE12 6QT
Tel / Fax 01406 373307 Principal : Alan J. Finch

PROPOSED EXTENSION
COWARD'S COTTAGE
COWARD'S LANE PINCHBECK LINCS
for Mr. & Mrs. K. GRAY


LOCATION PLAN
SITE PLAN
ELEVATIONS AS EXISTING
LAYOUTS " "

1:2500/1:500/1:100/1:50 02:99 9811002/01

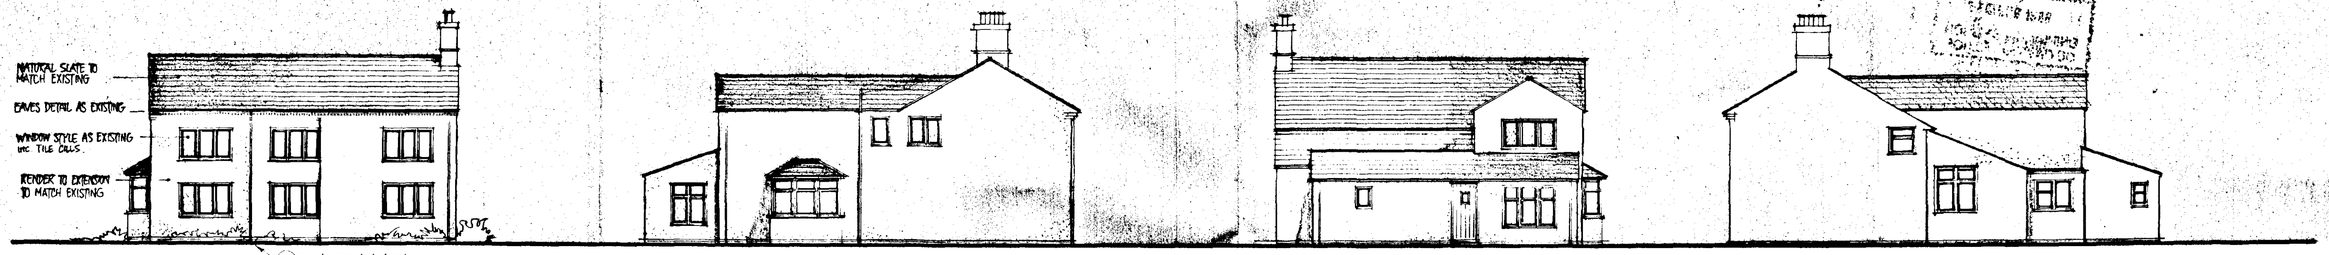


front (south) side (west) rear (north) side (east)

ELEVATIONS AS PROPOSED

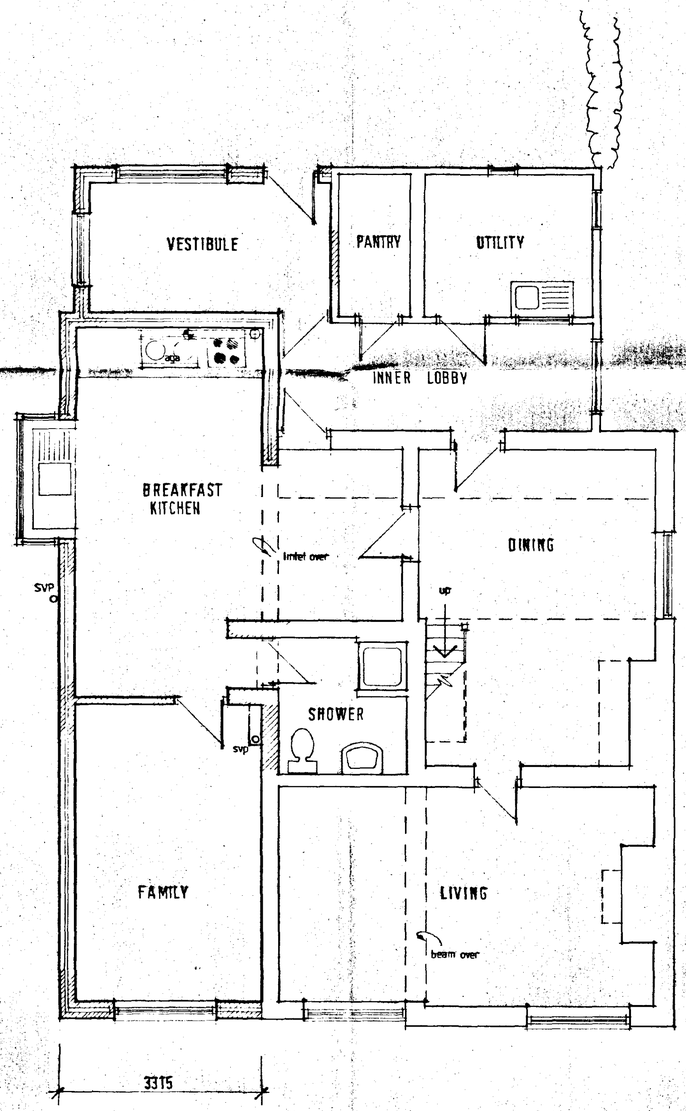

GROUND FLOOR

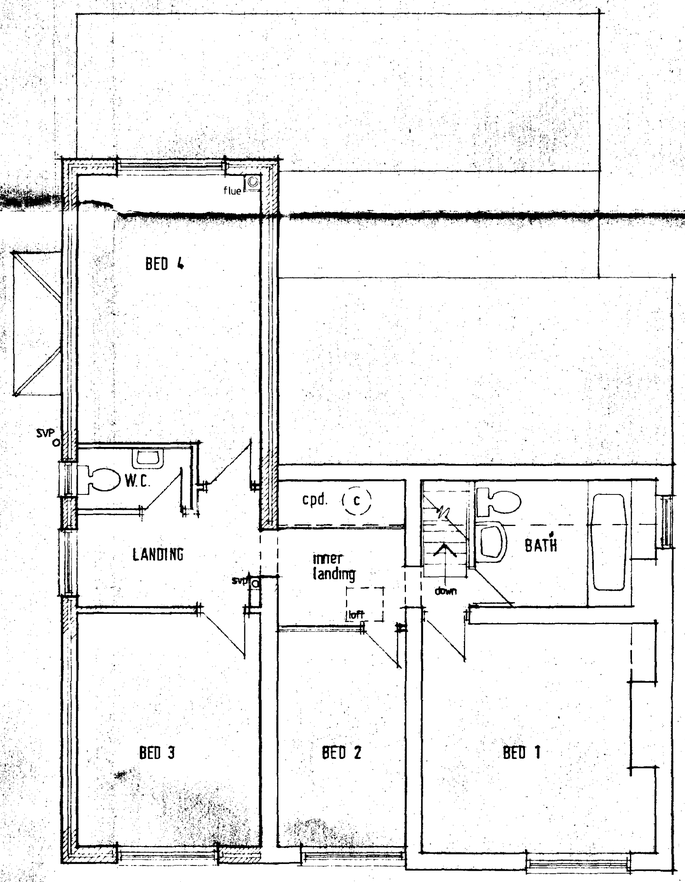

FIRST FLOOR

DETERMINED PLAN

SOUTH HOLLAND DC HOUSING & PLANNING 22 FEB 1999 Ref: 0187/99.

Moulton Design
Planning & Architecture
68 East Cob Gate, Moulton, Lincolnshire PE12 6QJ
Tel/Fax 01406 373307 Principal : Alan J. Finch

PROPOSED EXTENSION
COWARD'S COTTAGE
COWARD'S LANE PINCHBECK LINCS
for Mr. & Mrs. K. GRAY

ELEVATIONS AS PROPOSED
FLOOR LAYOUTS AS PROPOSED

1:100 / 1:50 02·99 9811002/02