



PROPOSED FRONT ELEVATION

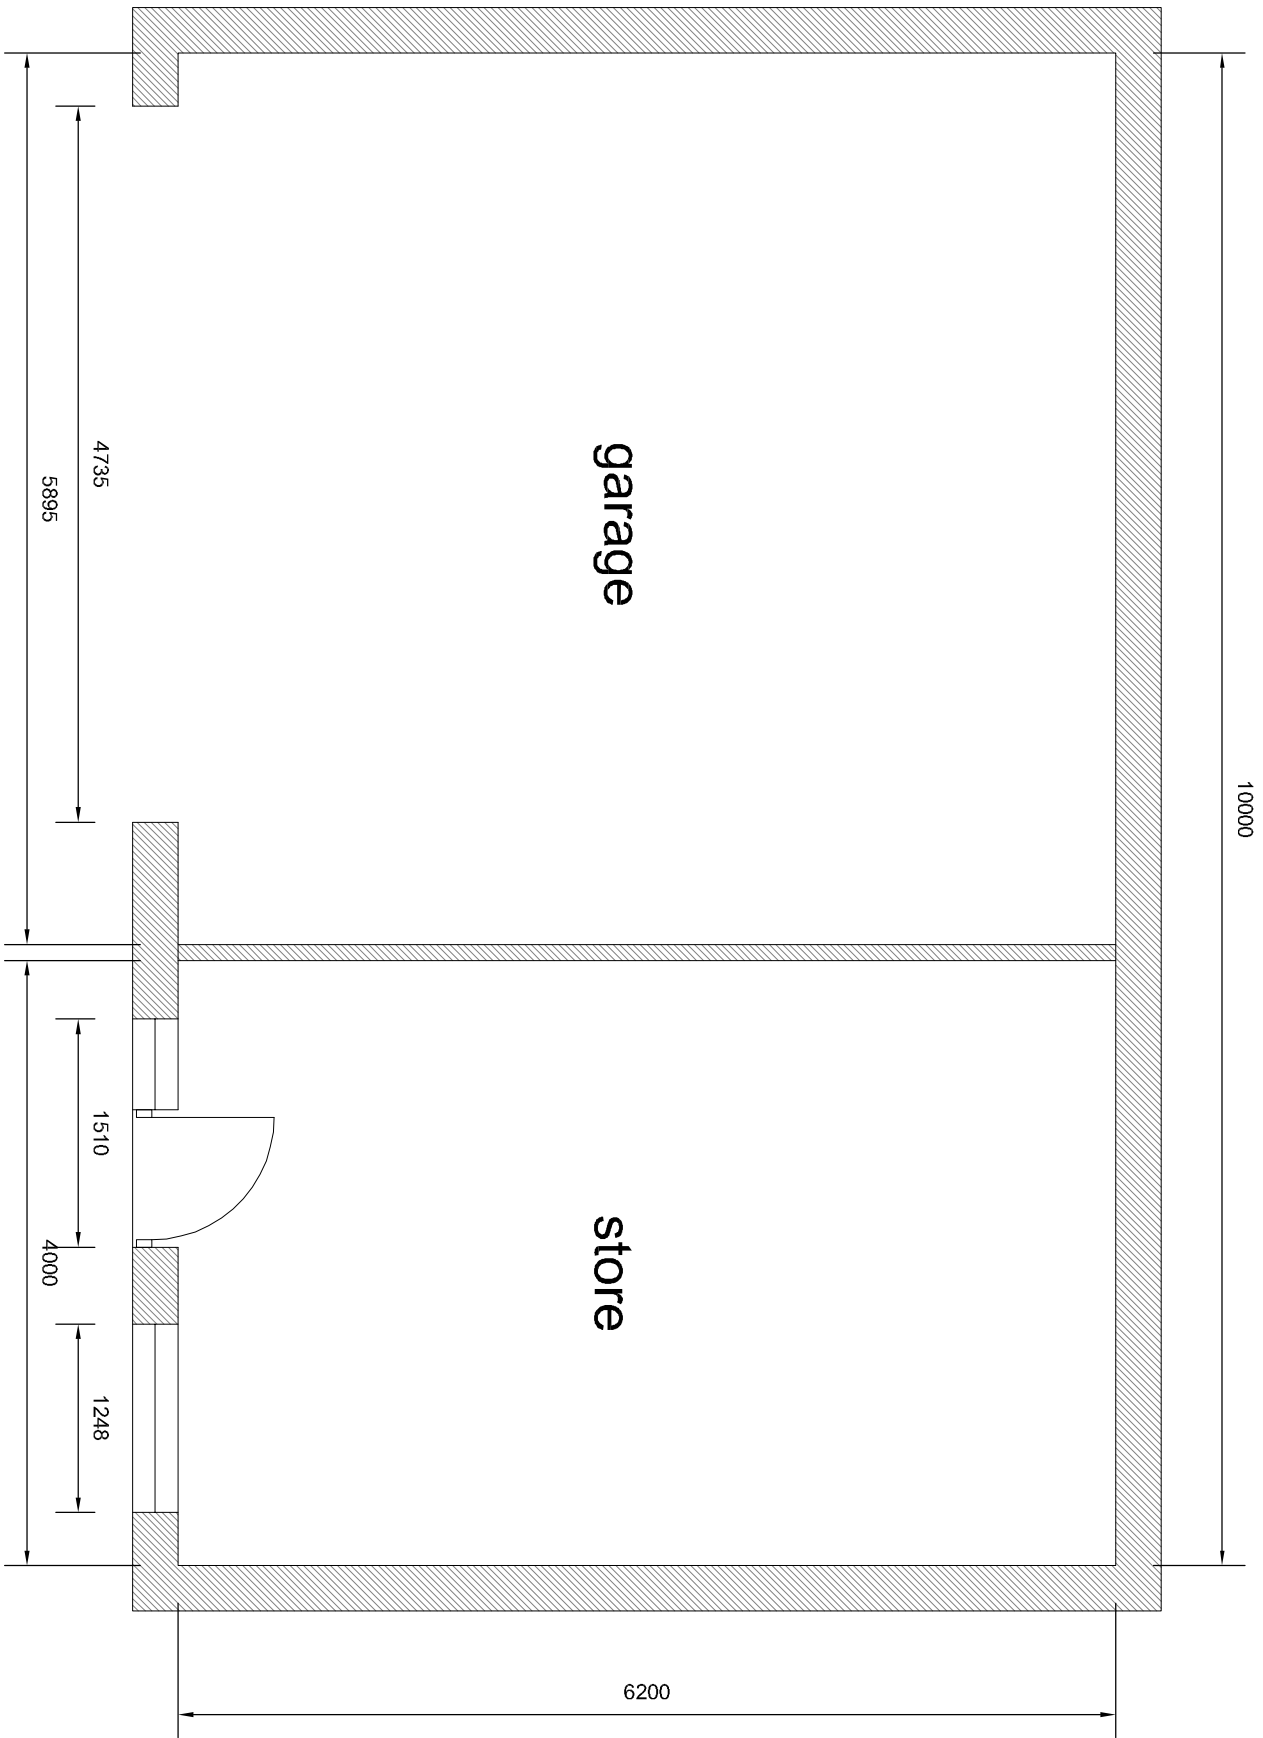

PROPOSED FLOOR PLAN

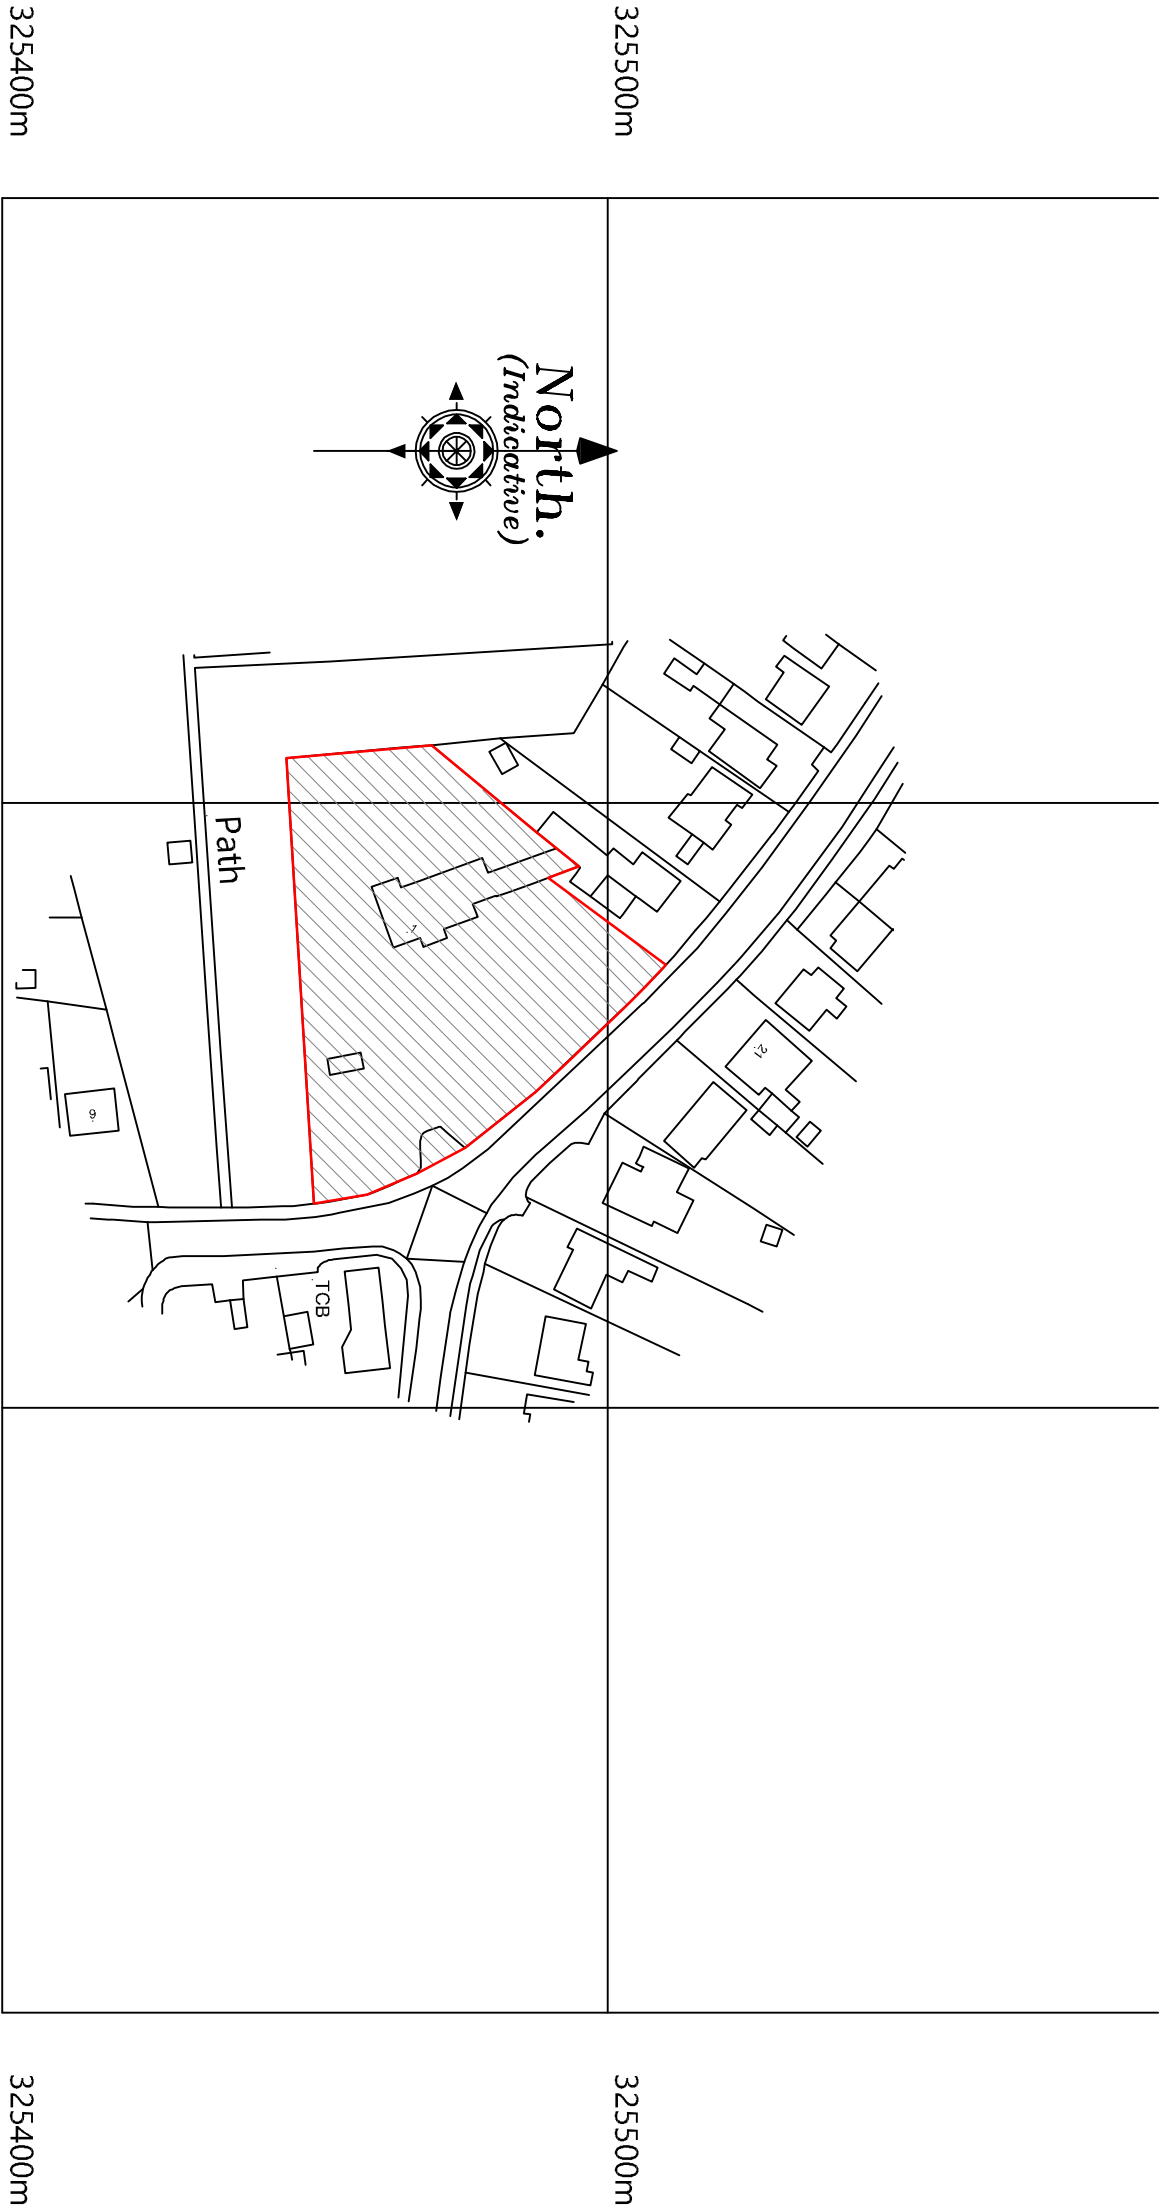

LOCATION PLAN

