





PROPOSED FRONT ELEVATION

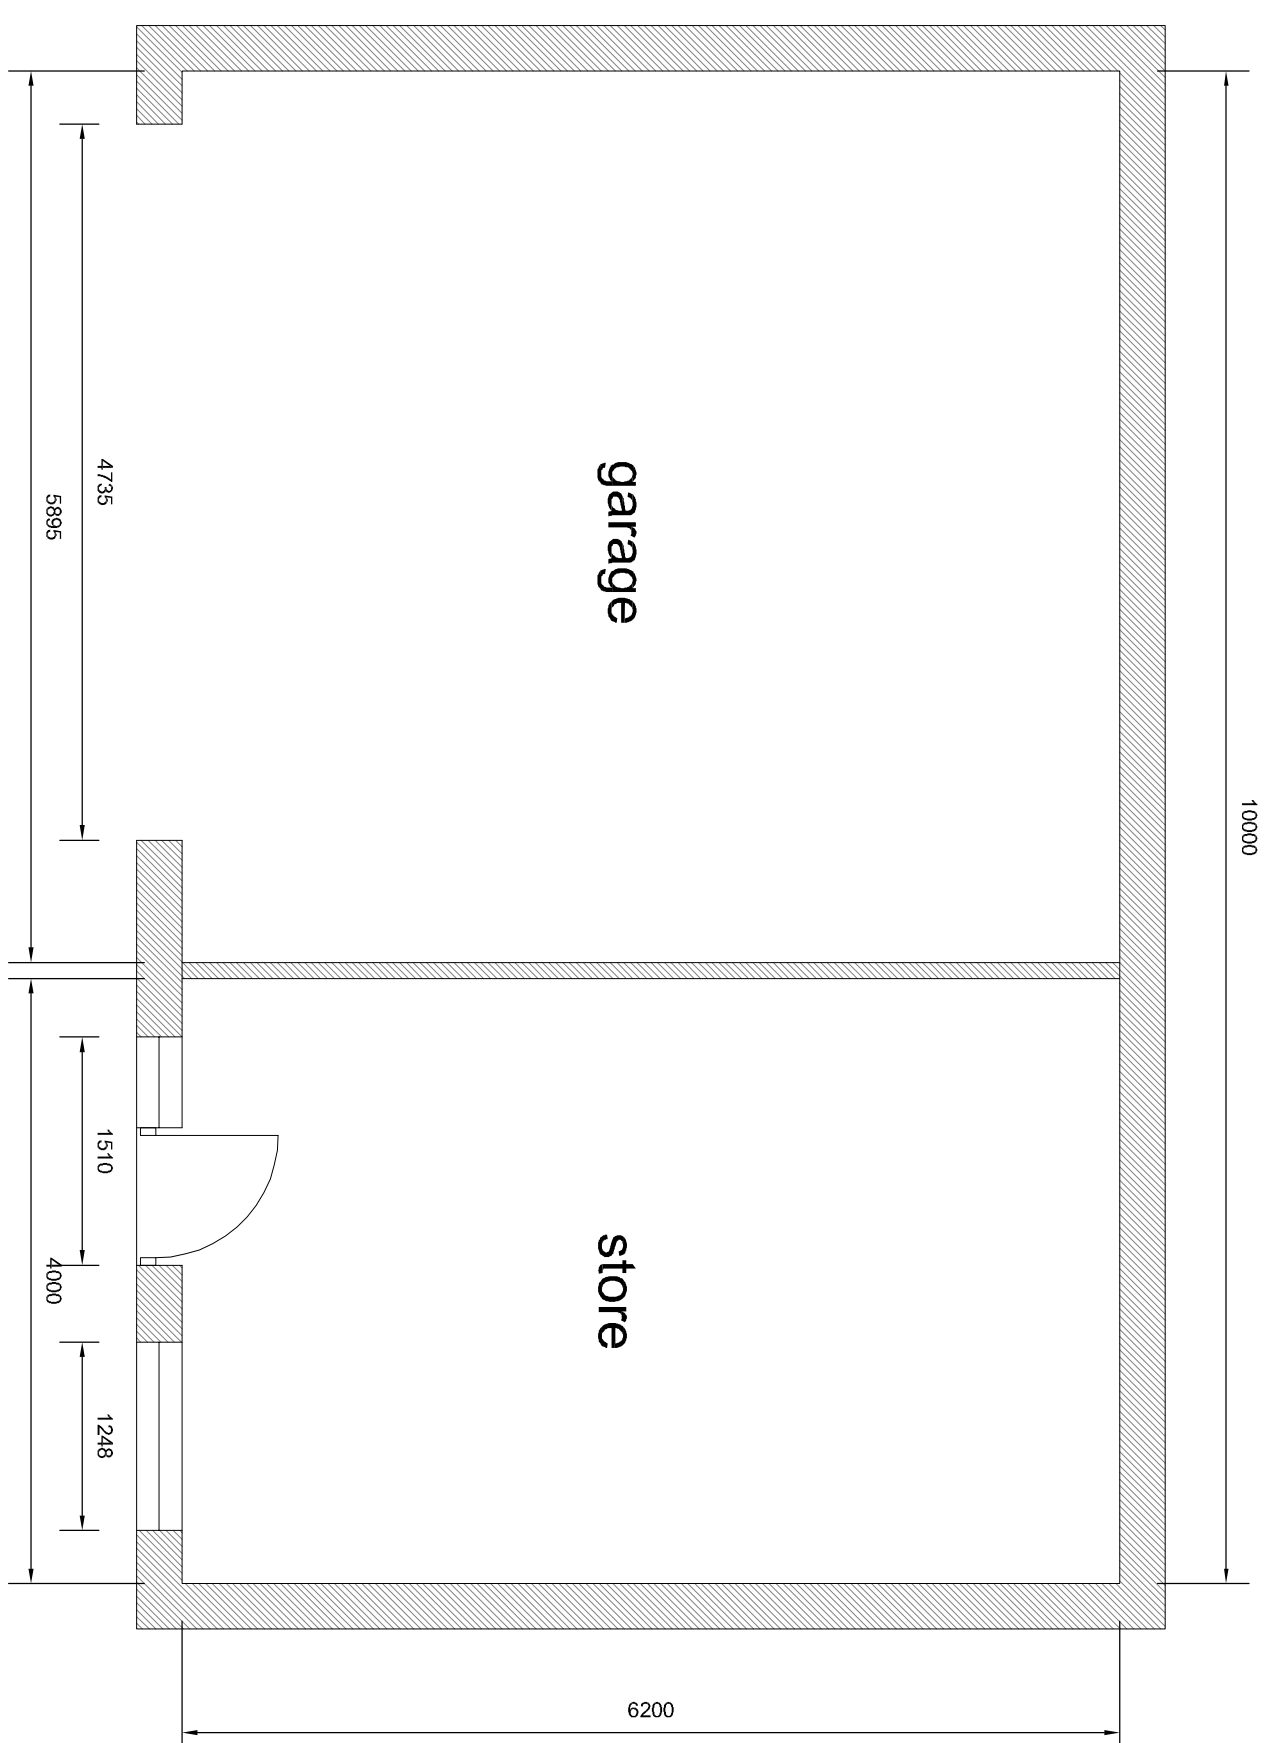

PROPOSED FLOOR PLAN

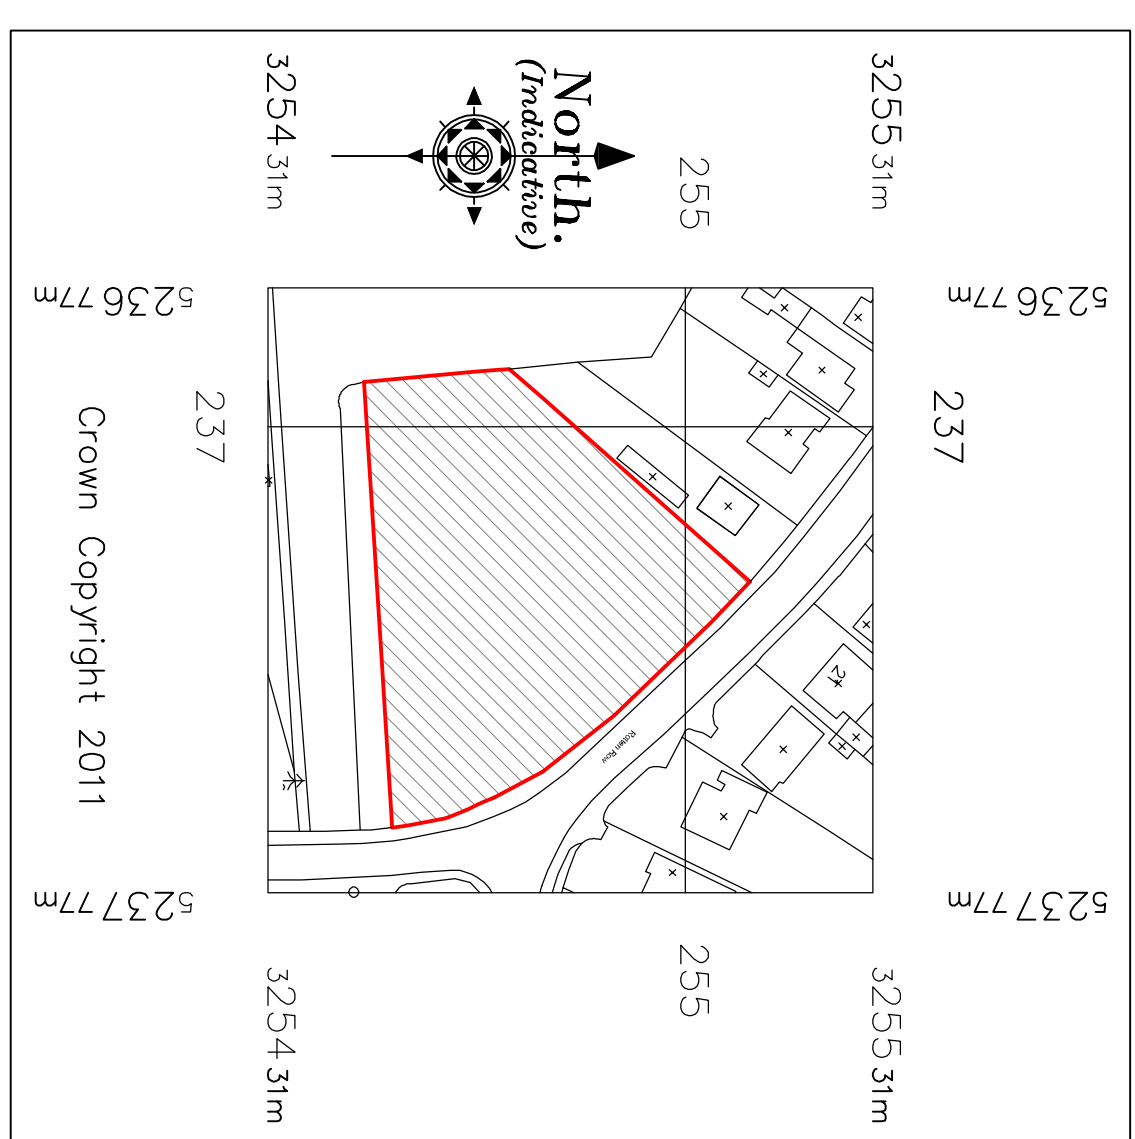

LOCATION PLAN

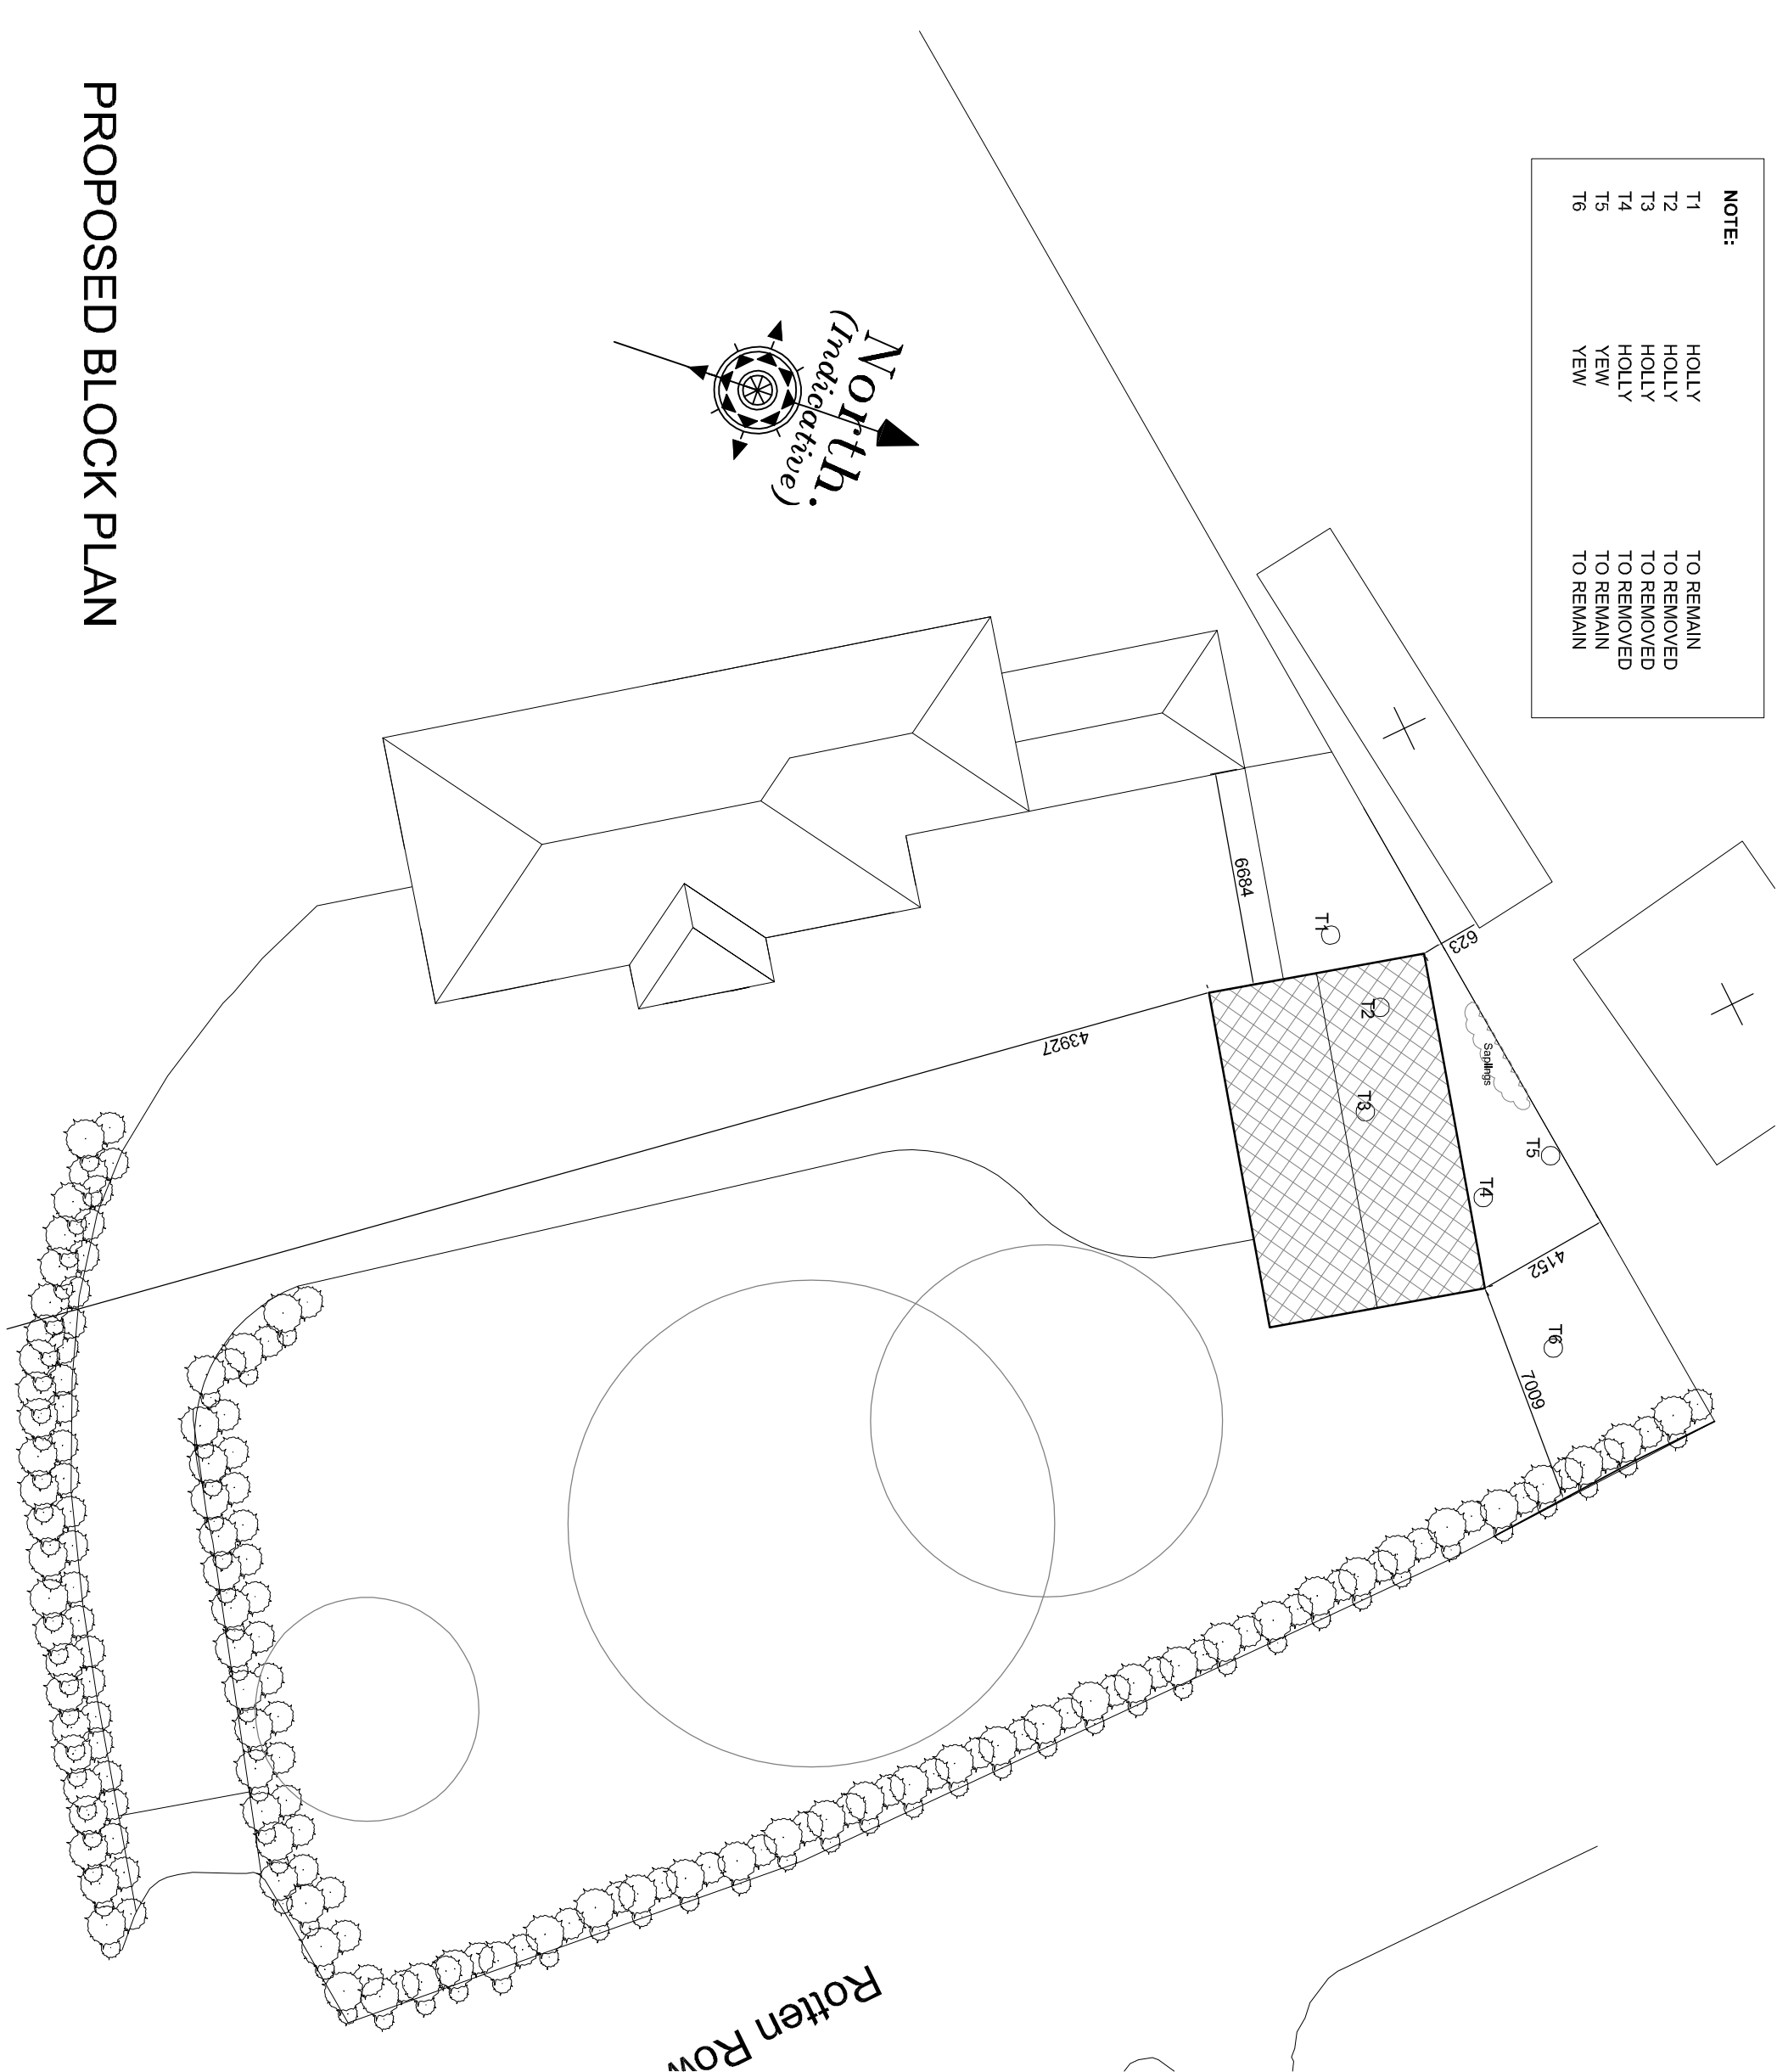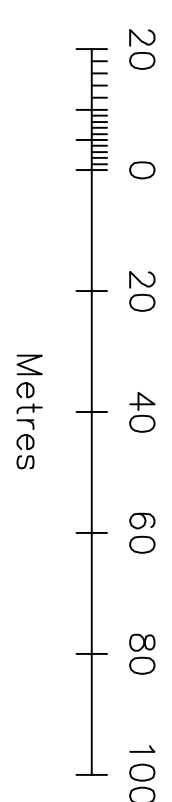

PROPOSED BLOCK PLAN

Revision	Date	Drawn	Description
Client	Mr & Mrs A Atkins		
Project	Proposed new garage at Enchantment Lodge, 1 Cherry Holf Lane, Pinchbeck		
Drawing	Planning		



TAC
TOWN & COUNTRY ARCHITECTS