


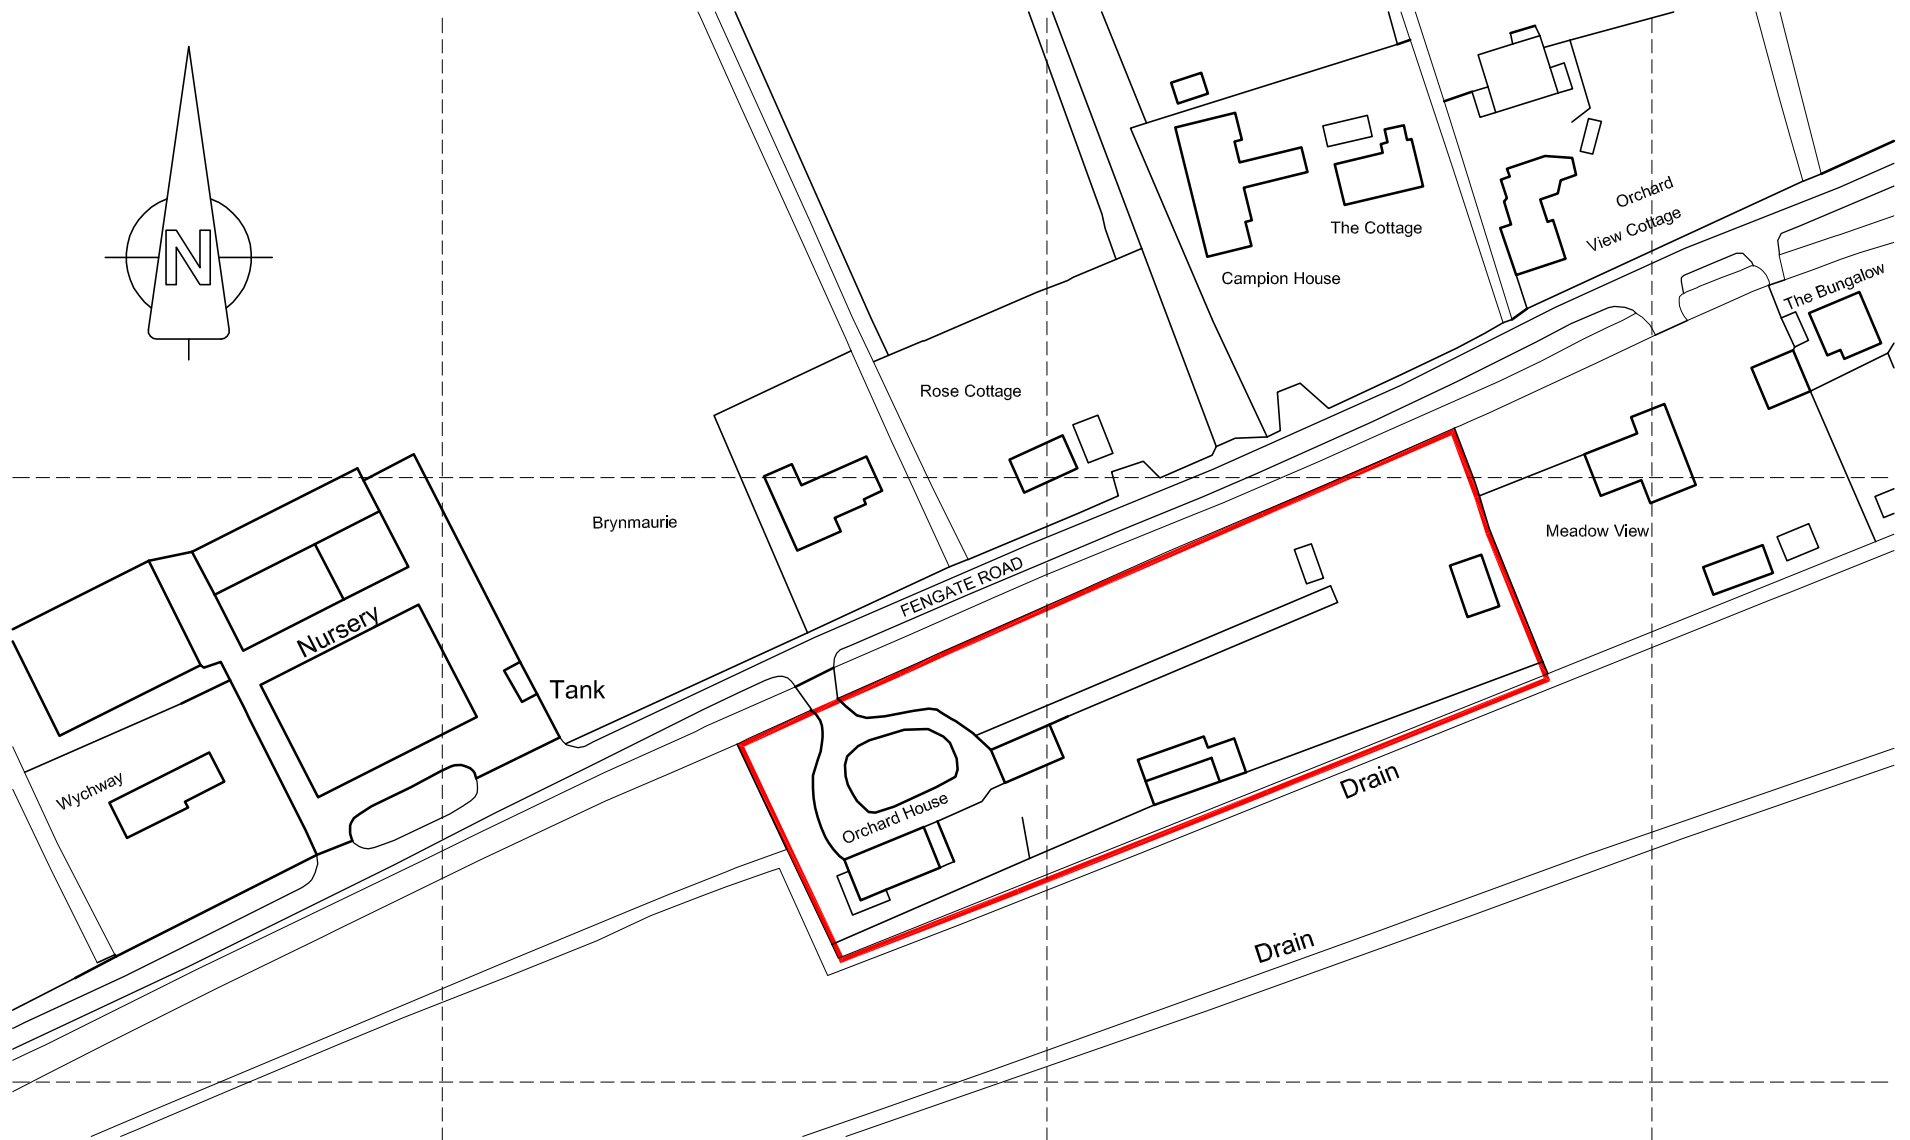

Ordnance Survey (c) Crown Copyright 2016. All rights reserved. Licence number 100022432

OS Location Plan 1:1250

Jenny McIntee Architectural Design www.jennymcintee.co.uk info@jennymcintee.co.uk Tel 07921 003153			
Project:	Outbuilding Extension	Date:	Feb 2016
Address:	Orchard House, Fengate Road, West Pinchbeck PE11 3NE	Scale:	1:1250 on A3
Client:	Mr & Mrs Bowkett	Job No:	15136
Drawing Title:	Location Plan	Dwg No:	01 A