


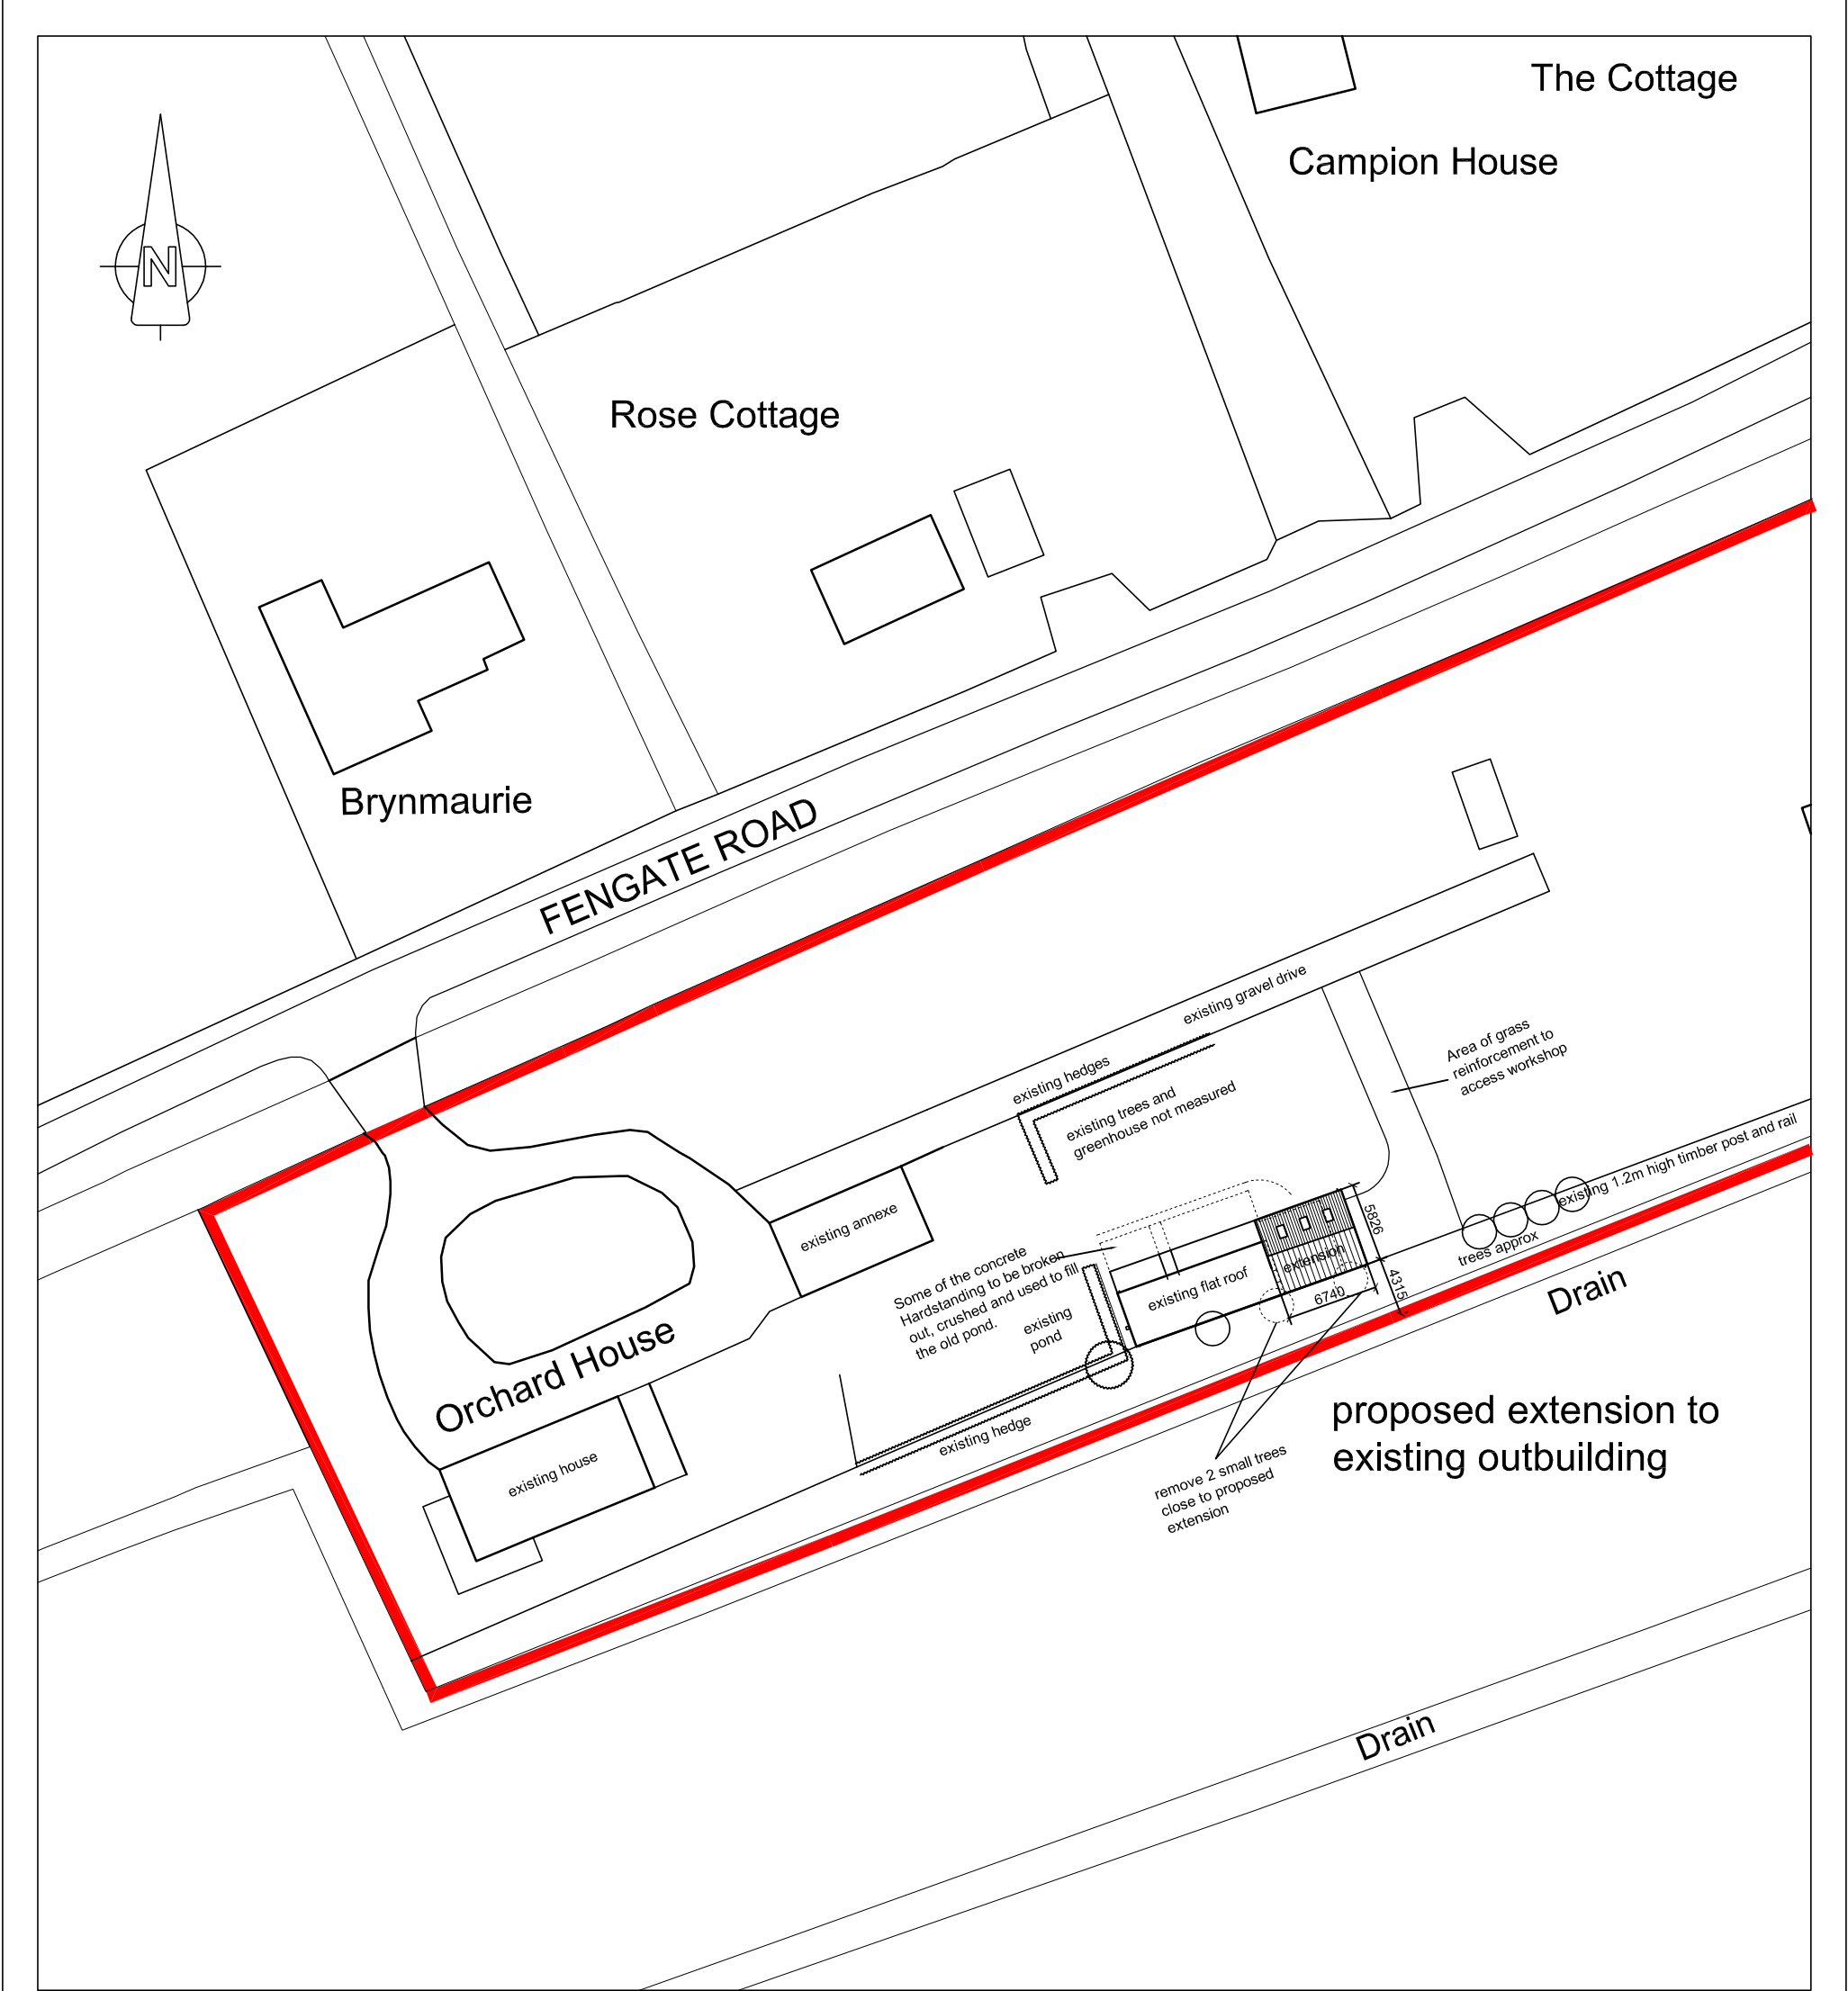

Site Block Plan @ 1:500 Scale

DRAINAGE

Foul drains - no changes are proposed
Surface water drains into water butts for use
on the garden, overflow to soakaway

Jenny McIntee Architectural Design www.jennymcintee.co.uk info@jennymcintee.co.uk Tel 07921 003153			
Project:	Outbuilding Extension	Date:	Feb 2016
Address:	Orchard House, Fengate Road West Pinchbeck, PE11 3NE	Scale:	1:500 on A3
Client:	Mr & Mrs Bowkett	Job No:	15136
Drawing Title:	Site Block Plan As Proposed	Dwg No:	02 A

