

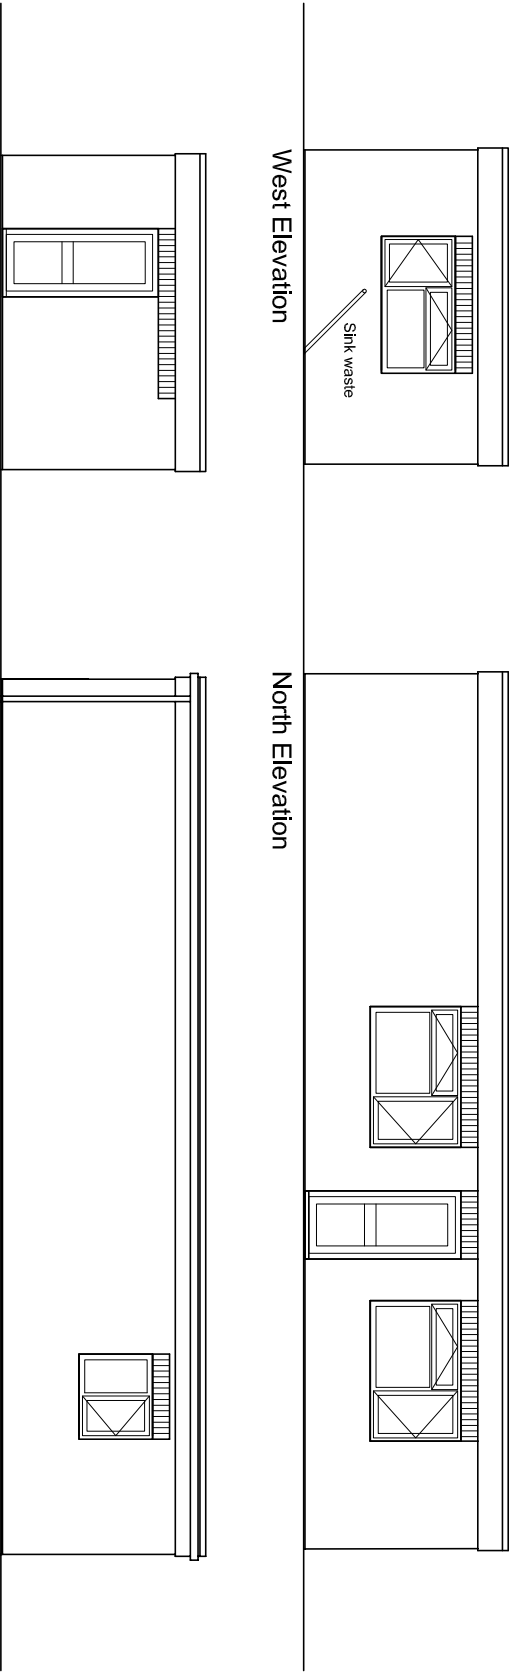


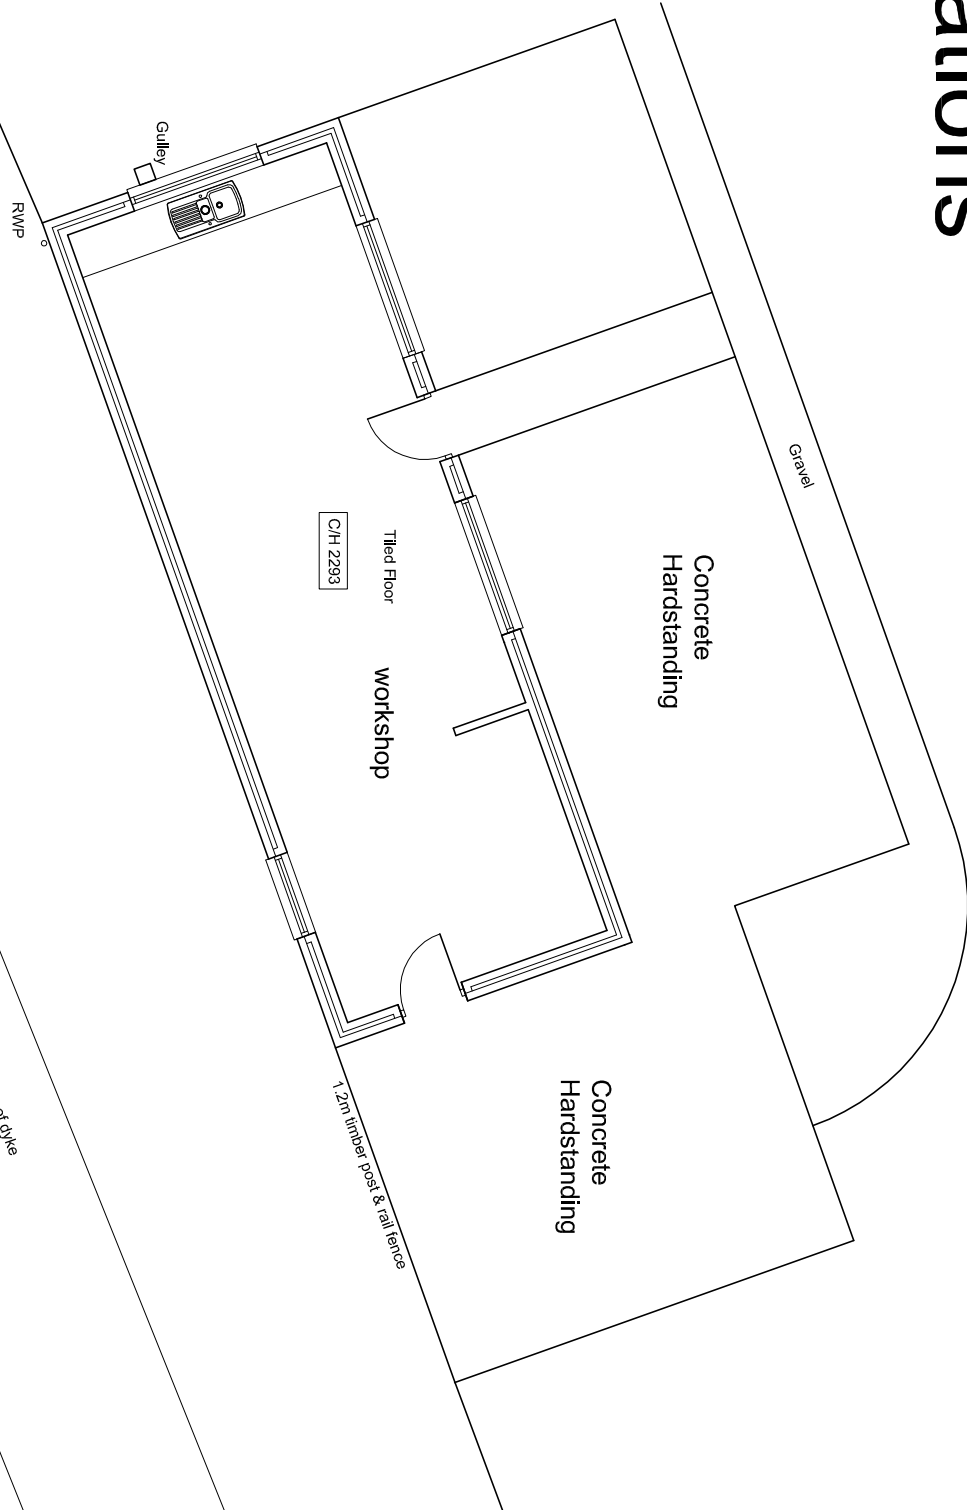

Elevations

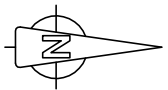

Existing Plan

Jenny McIntee Architectural Design www.jennymcintee.co.uk info@jennymcintee.co.uk Tel 07921 003153			
Project:	Outbuilding Extension	Date:	Feb 2016
Address:	Orchard House, Fengate Road West Pinchbeck, PE11 3NE	Scale:	1:100 on A3
Client:	Mr & Mrs Bowkett	Job No:	15136
Drawing Title:	Plan & Elevations As Existing	Dwg No:	03 A