
DETERMINED
PLAN

DIMENSIONS ARE NOT TO BE SCALED FROM THIS DRAWING
THIS DRAWING IS COPYRIGHT

COMPUTERISED INFORMATION IS NOT TO BE ADDED TO OR ALTERED
WITHOUT THE EXPRESS PERMISSION OF JONATHAN SMITH & PARTNERS LIMITED

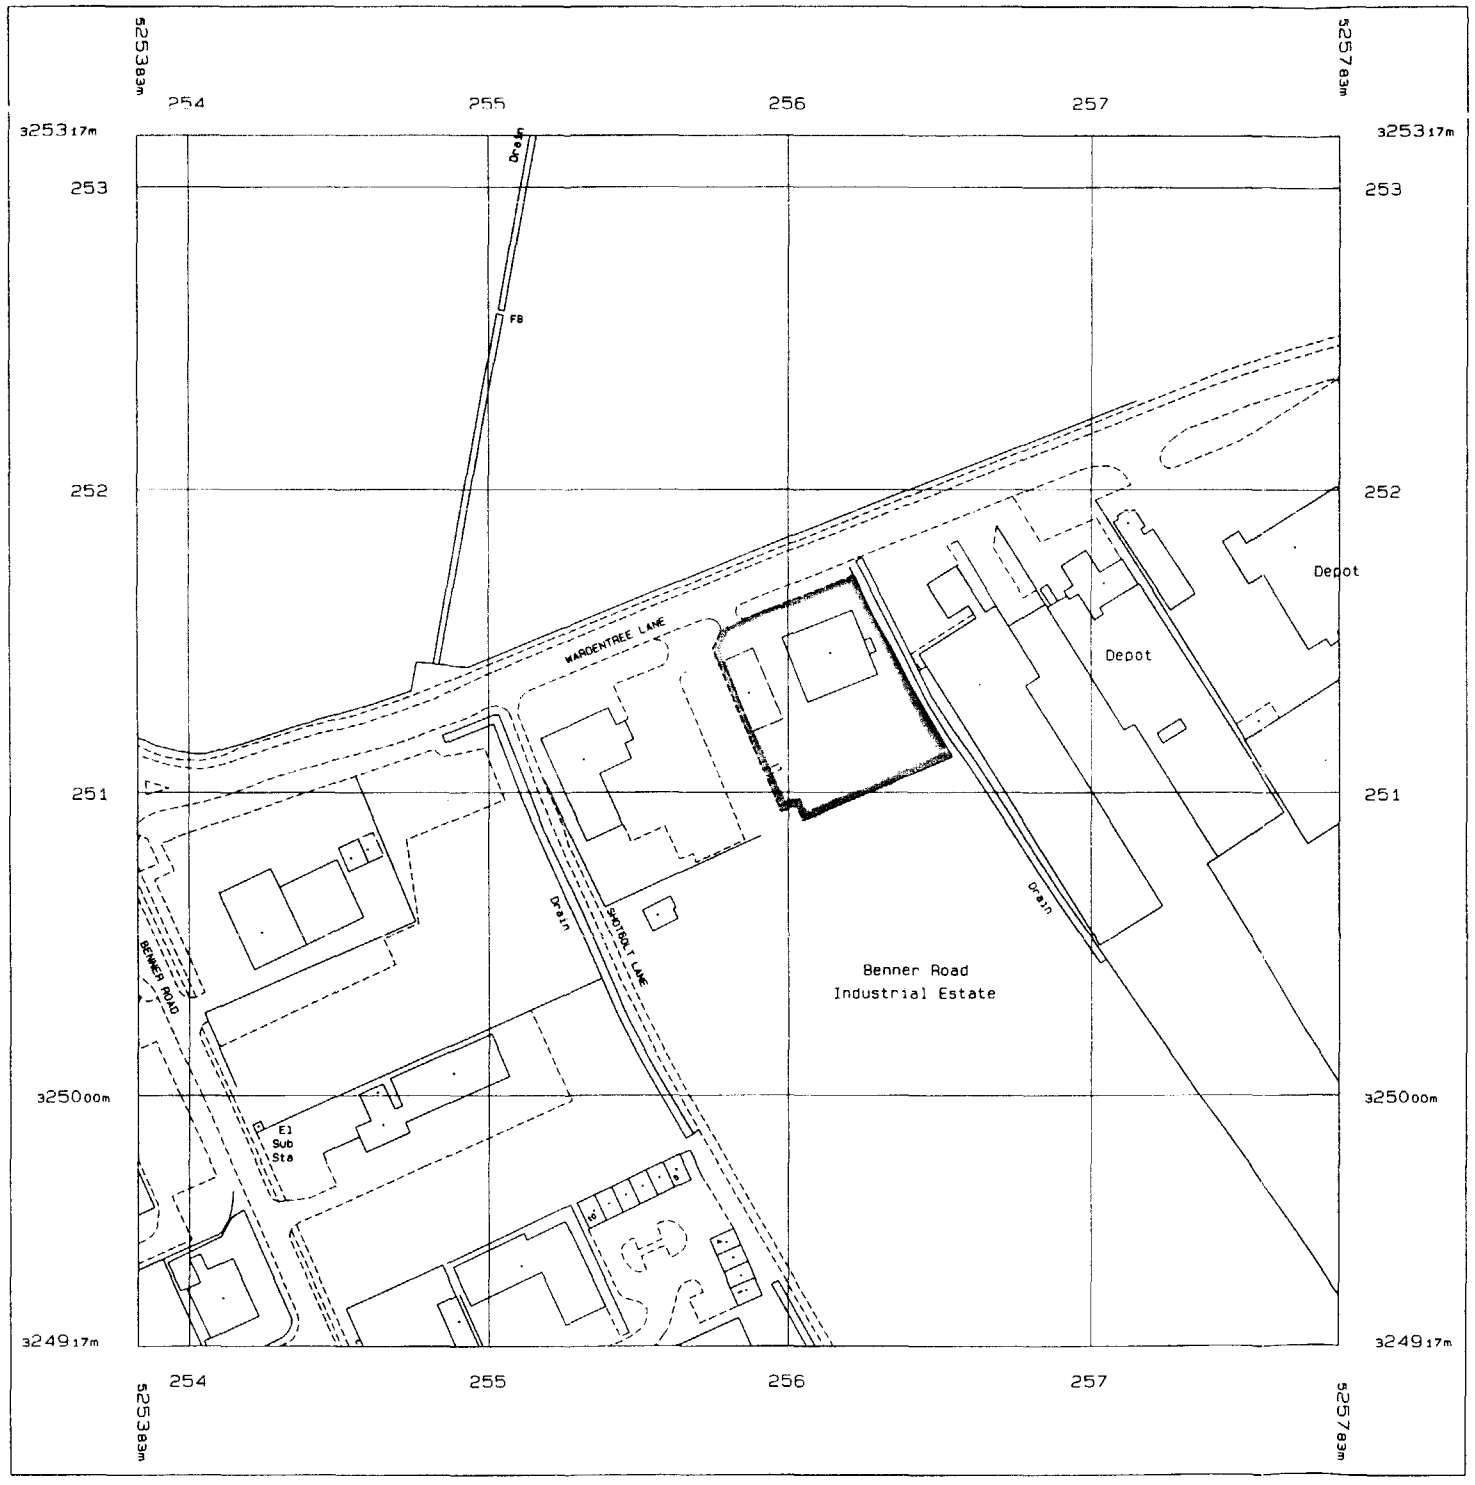


0174/98

| REV | DATE | INIT | TEXT |
|---|---|---|---|

JONATHAN Smith & PARTNERS LTD.

Architects - Designers
Planning Consultants

31 Lower Brown Street, Leicester, LE1 5TG
Tel: 0116 247 0101, Fax: 0116 247 0051

PROJECT AND DRAWING TITLE
REFURBISHMENT TO VW SHOWROOM
CROWSON MOTORS
PINCHBECK, SPALDING
REF:24\222
LOCATION PLAN

| SCALE (on sheet) | DRAWN | CHECKED | DATE |
|---|---|---|---|
| 1:2500 | | | 21-1-98 |

| PROJECT No. | DRAWING No. | REVISION |
|---|---|---|
| 97083 | ex-00 | - |