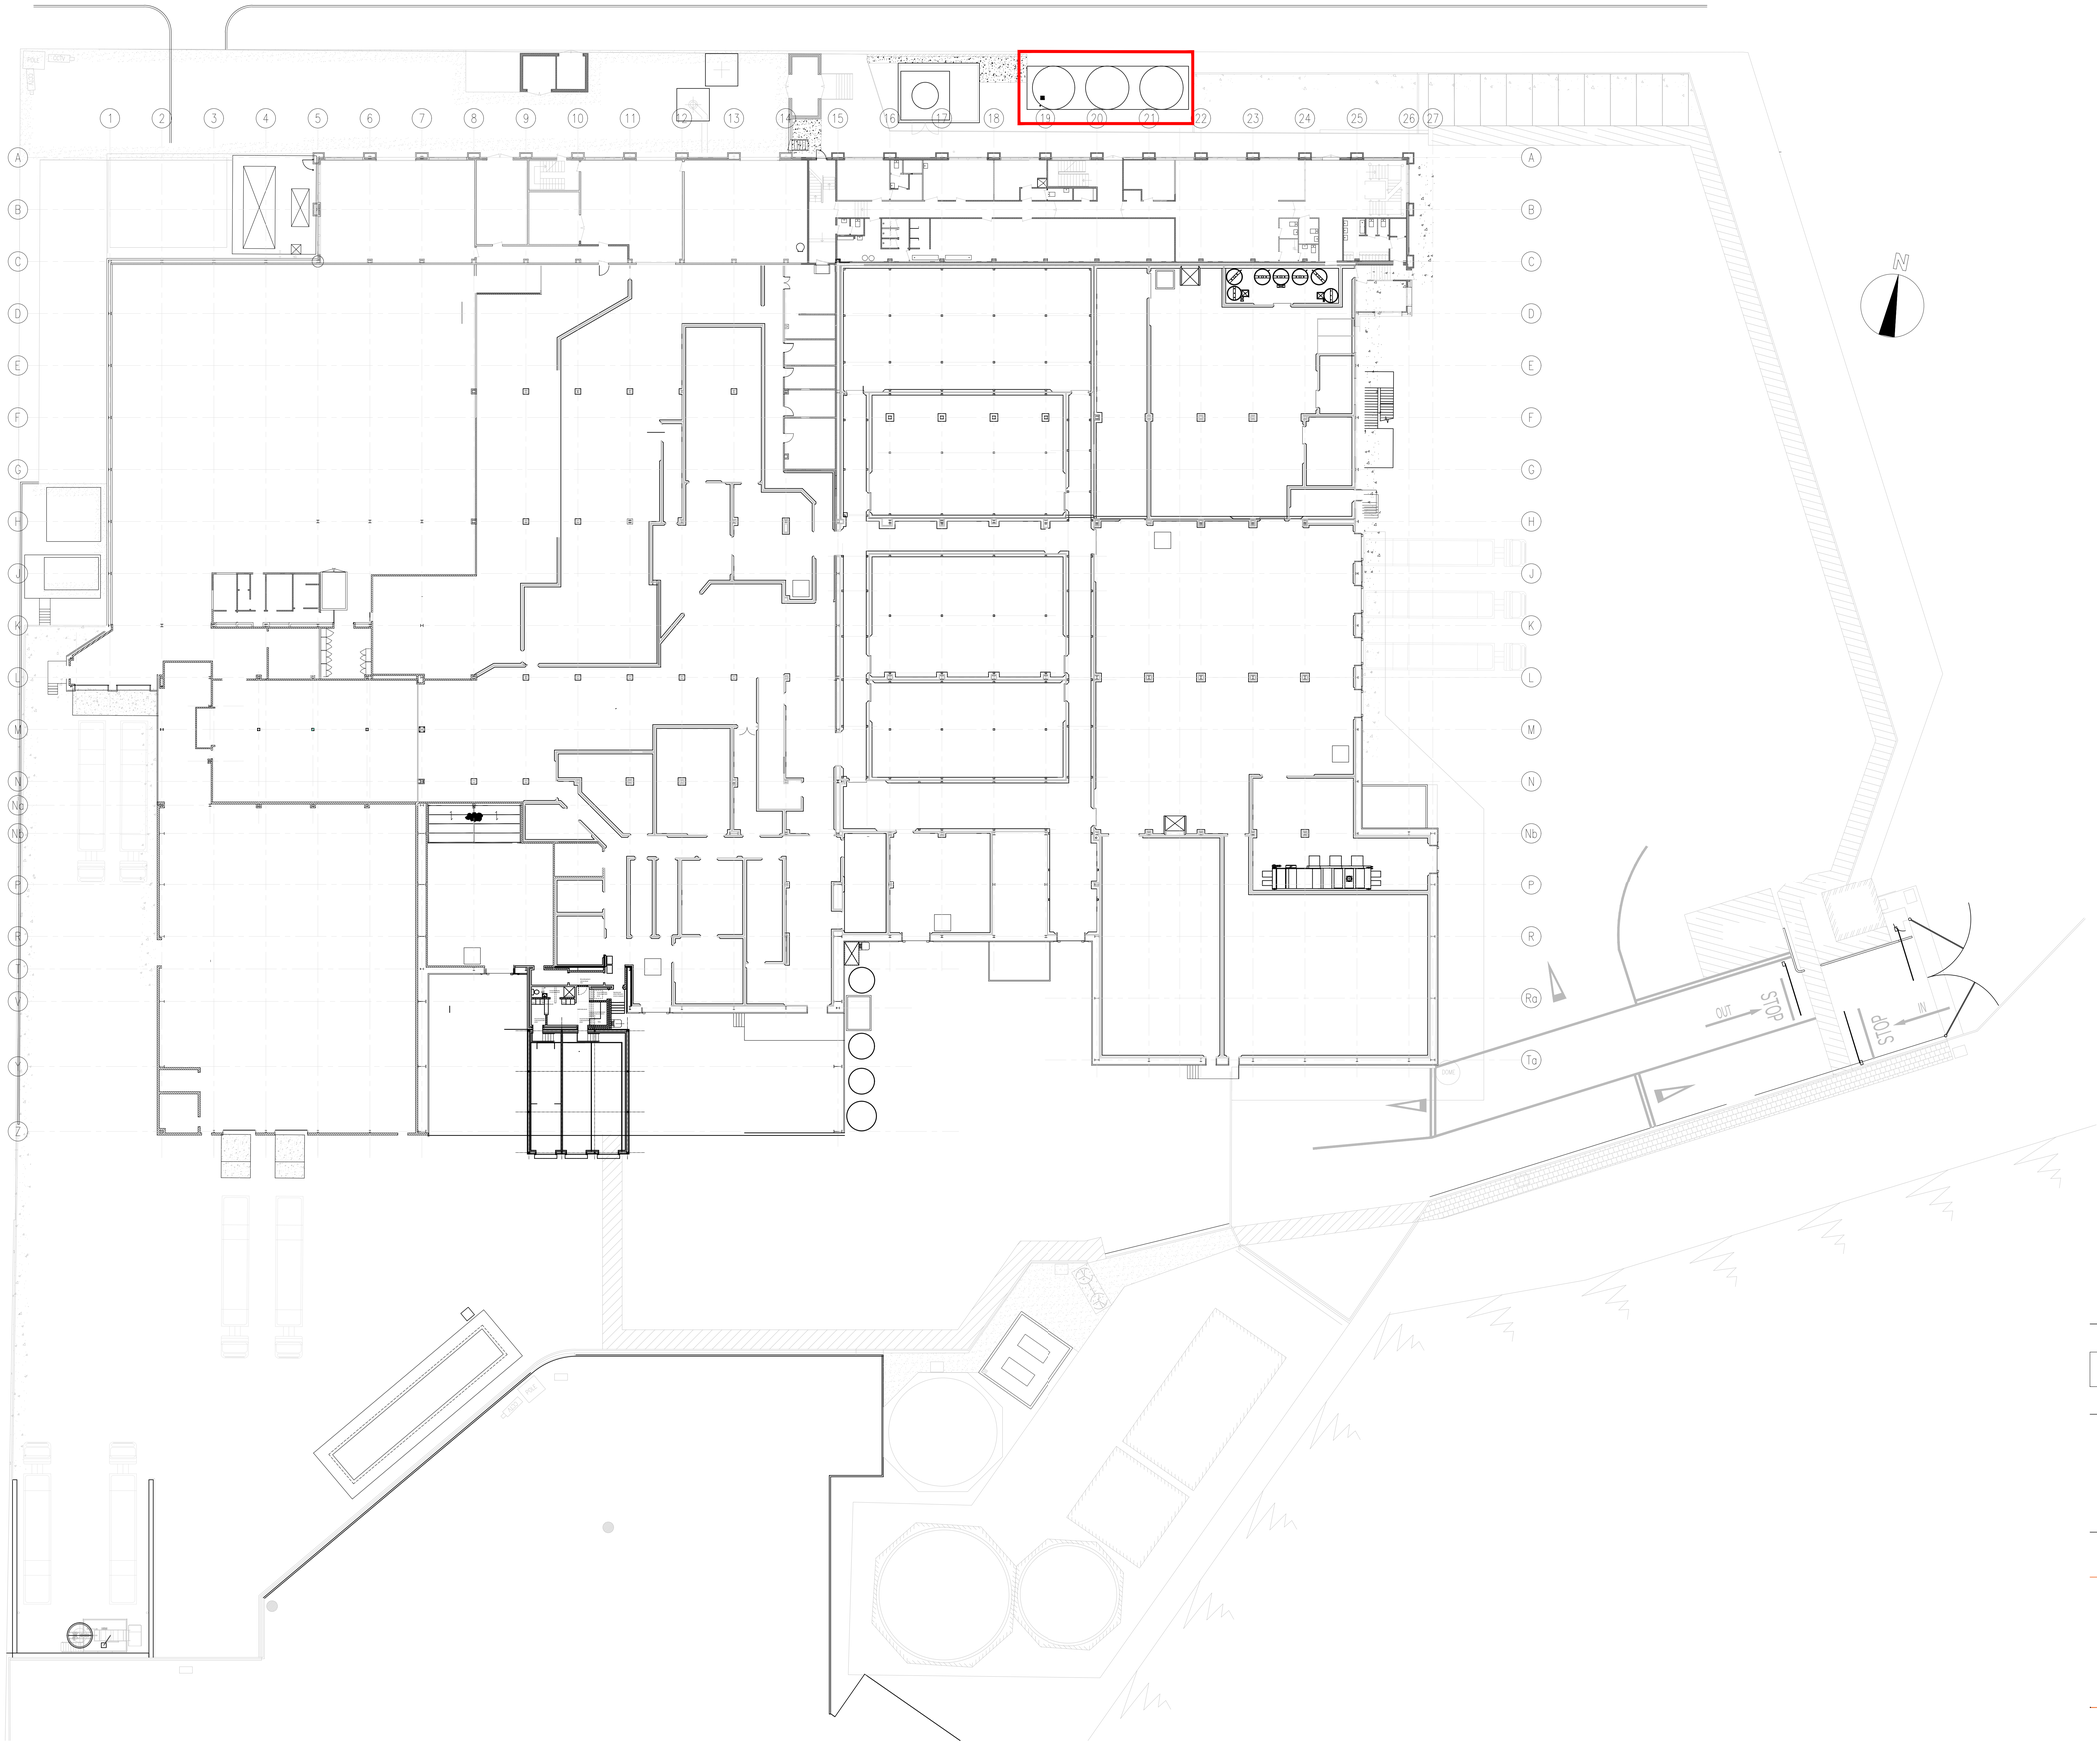

Revision:	Date:	Drawn:	Checked:

PLANNING ISSUE

Spalding

Existing Site Plan

Location:
Woodhead Bro
Brunel Road
Spalding

Client:
Wm Morrison Supermarkets Plc

Job No:	Drawing No:	Revision:	Scale:
3527-112	PL02		1:500 @ A1

Date: 28.10.16 Drawn: SJC Checked: SJC
CAD Ref:

WATSON BATTY ARCHITECTS
Shires House, Shires Road
Guiseley, Leeds LS20 8EU
Leeds | Loughborough
T: 01943 876 665
E: enquiries@watsonbatty.com
W: www.watsonbatty.com

Note: Do not Scale from this drawing. All dimensions to be checked on site