




Existing Northern Elevation  
Scale 1:200

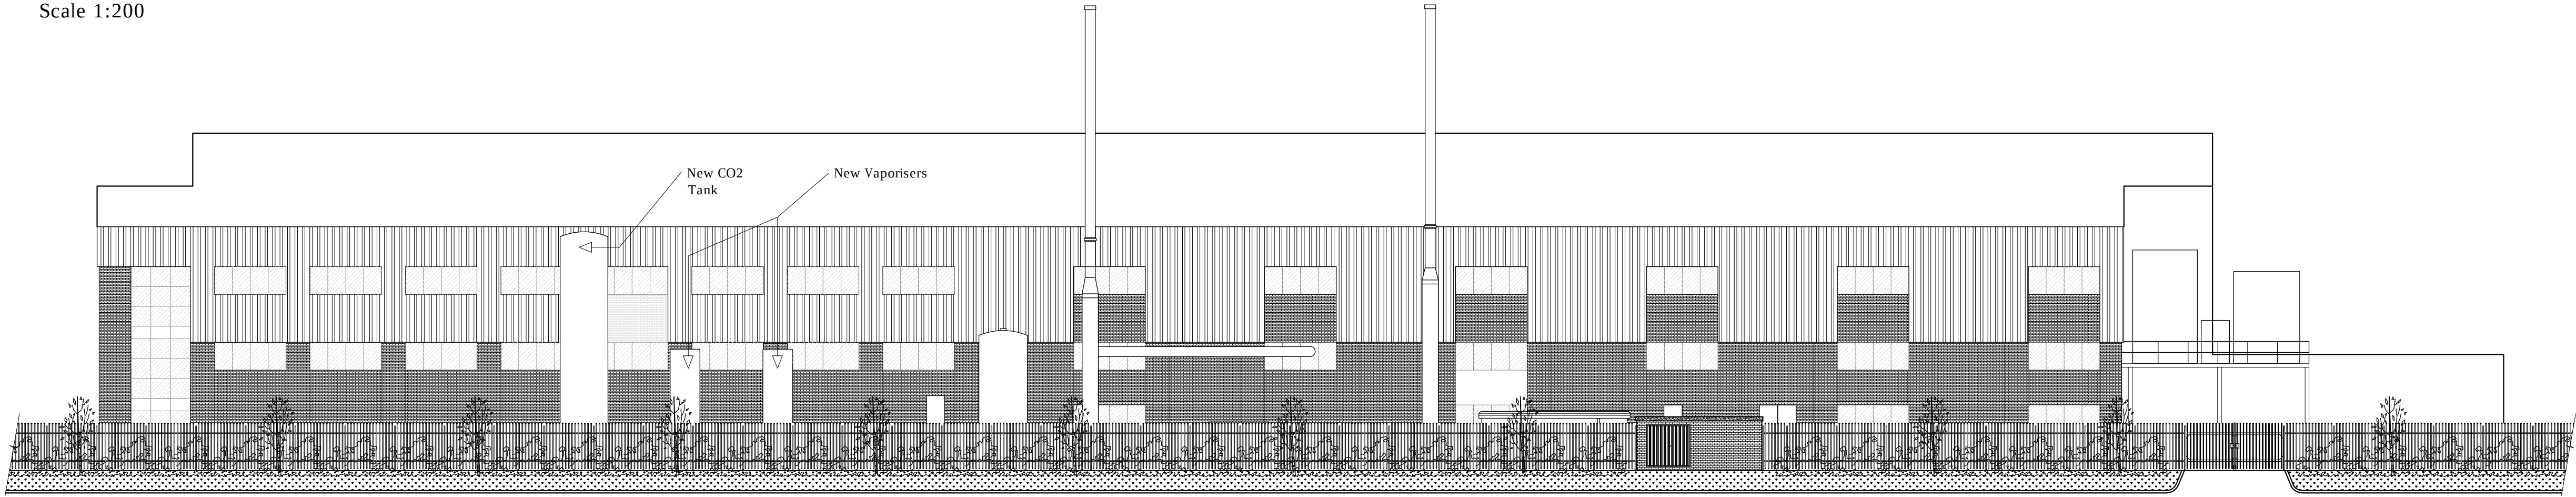


Proposed Northern Elevation  
Scale 1:200

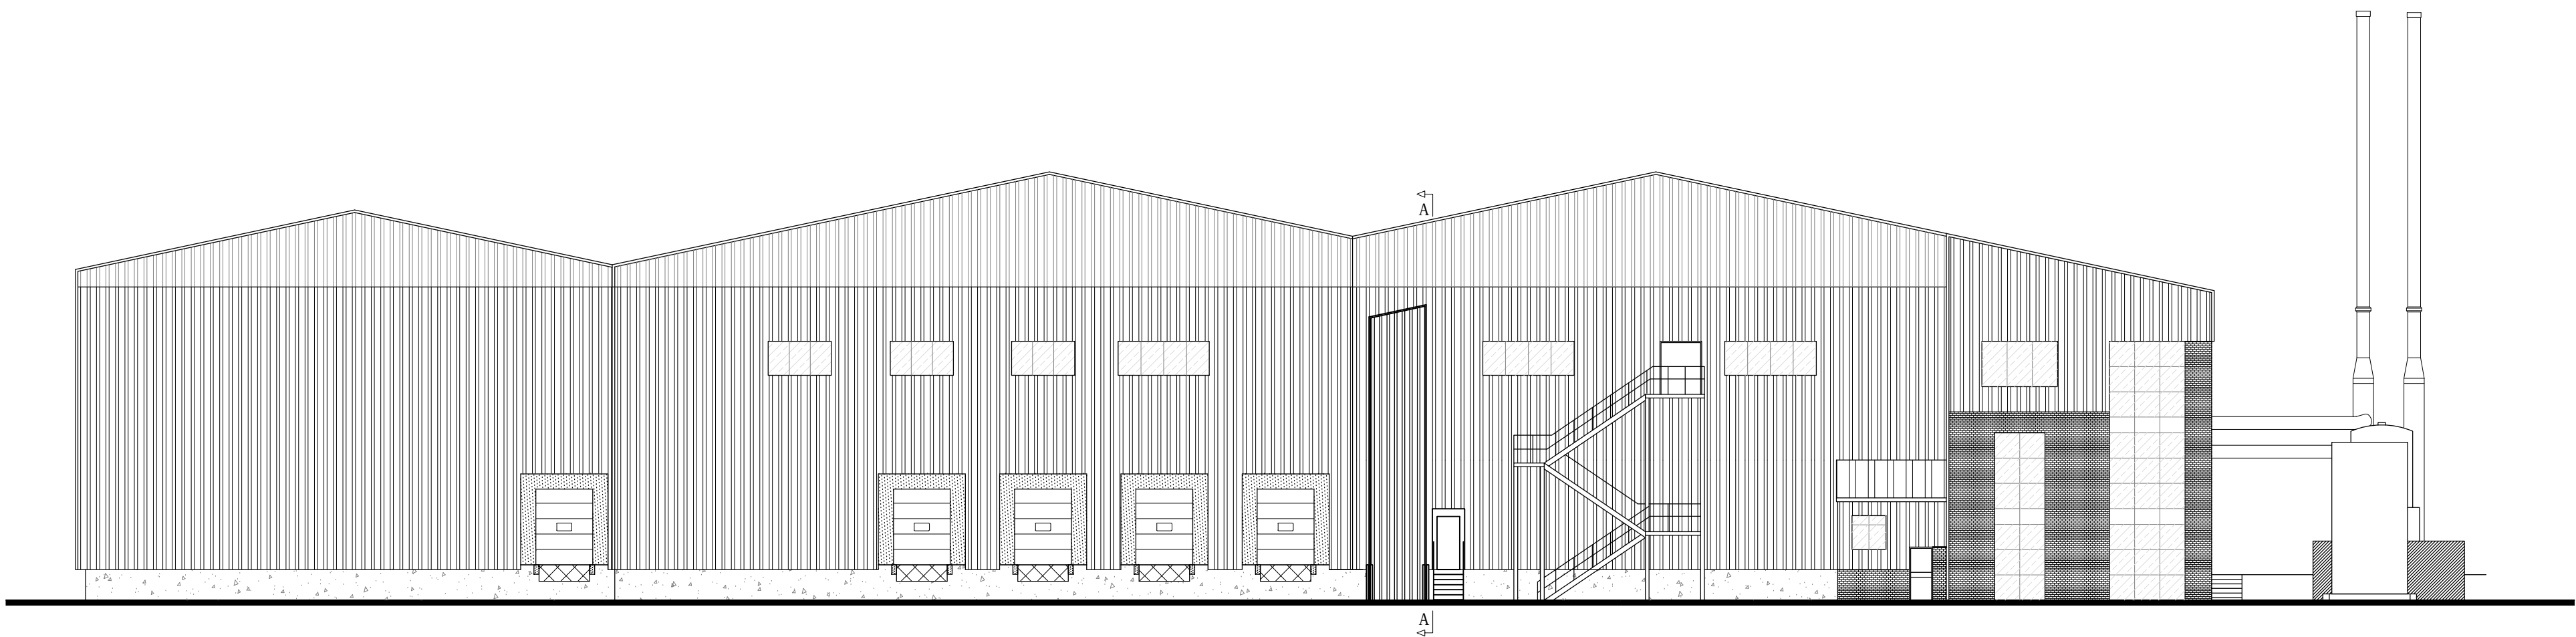


Existing Eastern Elevation  
Scale 1:200

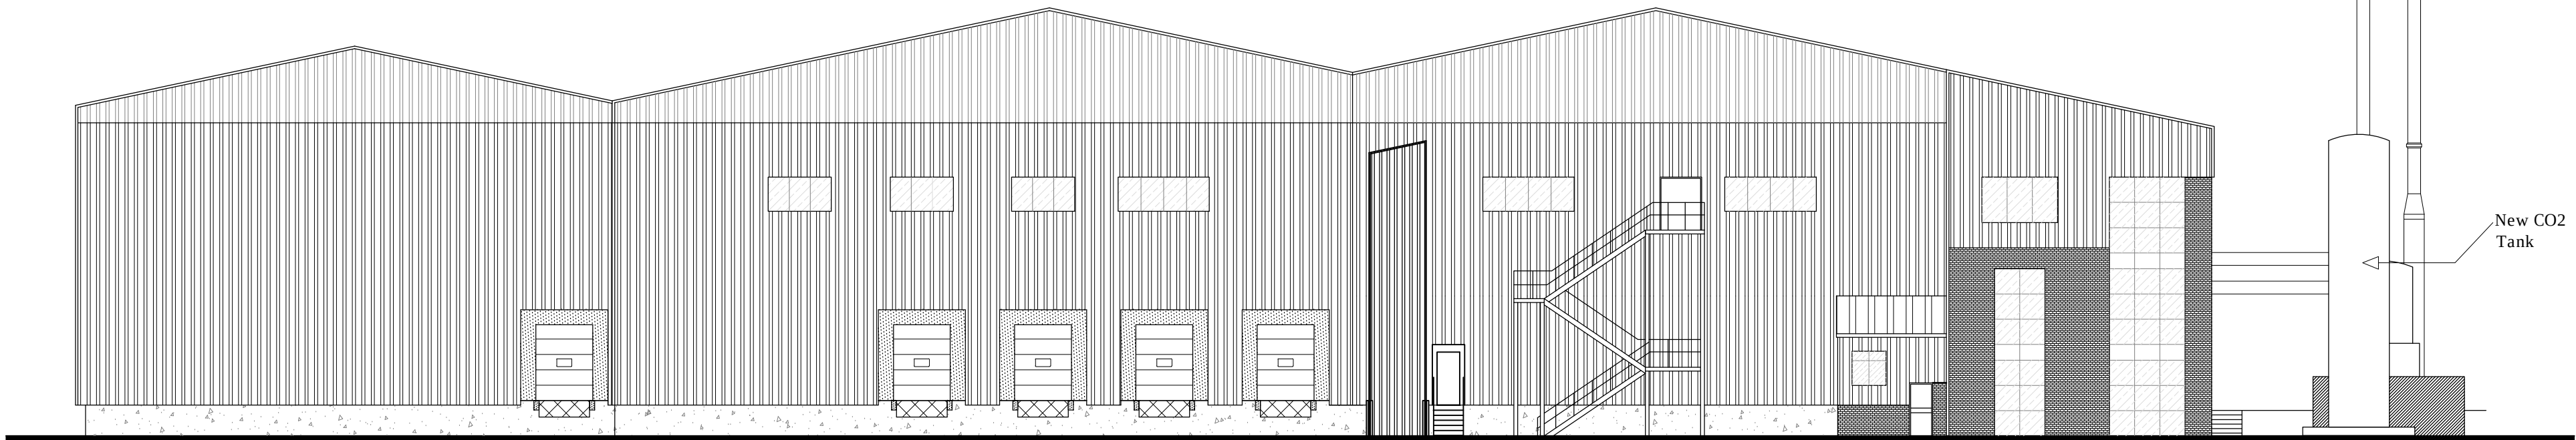

Proposed Eastern Elevation  
Scale 1:200

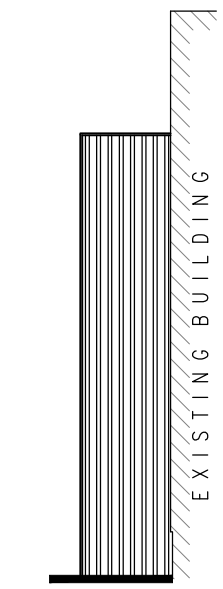

Localised View On A-A

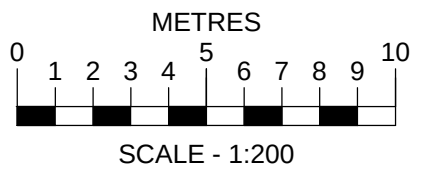

Revision: Date: Drawn: Checked:

## PLANNING ISSUE


Spalding

Proposed and Existing Elevations

|                                                      |                     |                         |                      |
|------------------------------------------------------|---------------------|-------------------------|----------------------|
| Location:<br>Woodhead Bro<br>Brunel Road<br>Spalding |                     |                         |                      |
| Client:<br>Wm Morrisons Supermarkets Plc             |                     |                         |                      |
| Job No:<br>3527-112                                  | Drawing No:<br>PL04 | Revision:<br>1:200 @ A1 | Scale:<br>1:200 @ A1 |
| Date:<br>31.01.2017                                  | Drawn:<br>MAI       | Checked:<br>SJC         |                      |
| CAD Ref:                                             |                     |                         |                      |

**WATSON BATTY**  
**ARCHITECTS**

Shires House, Shires Road  
Guisley, Leeds LS20 8EU  
Leeds | Loughborough  
T: 01943 876 665  
E: enquiries@watsonbatty.com  
W: www.watsonbatty.com

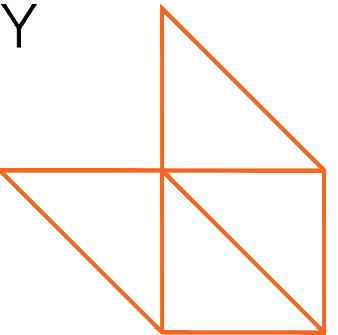

Note: Do not Scale from this drawing. All dimensions to be checked on site