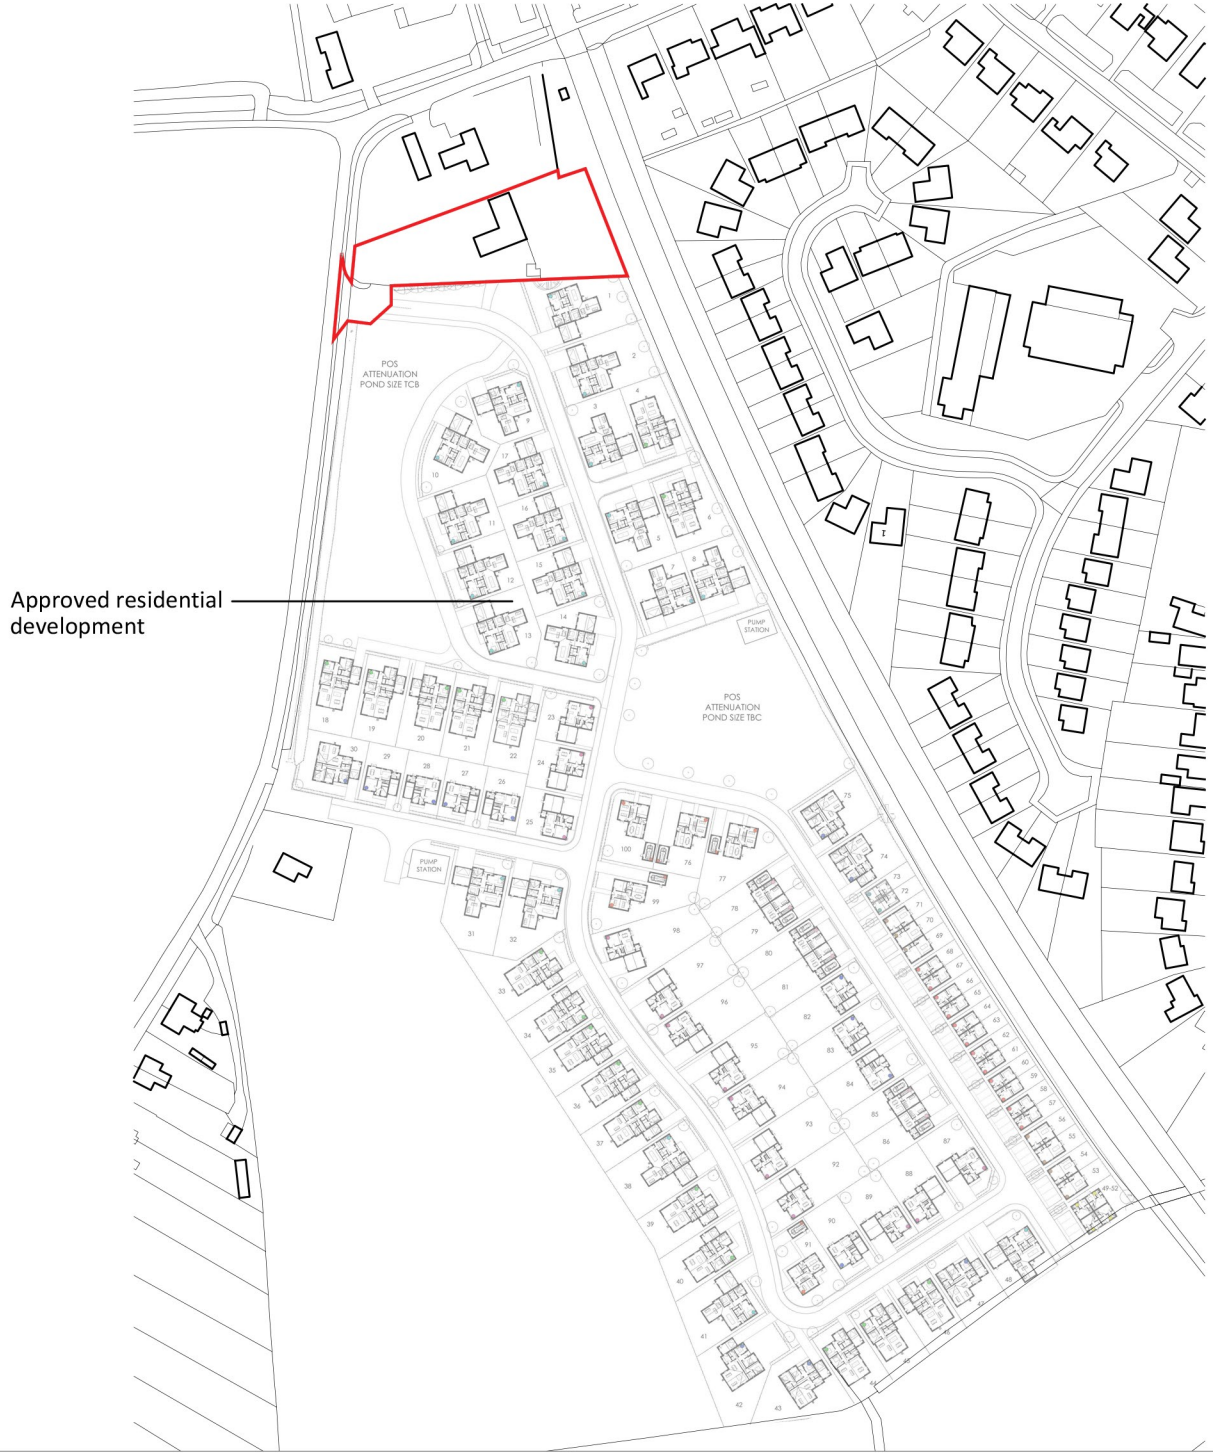


Notes

Copyright
© Robert Doughty Consultancy Limited.
All rights described in the Copyright, Designs and Patents Act 1988 have been asserted.

Ordnance Survey Map
© Crown Copyright. OS Licence No: AR 100010613.

Rev	Description	Date
-	-	-

Robert Doughty Consultancy

32 High Street, Helpringham
Sleaford, Lincolnshire, NG34 0RA

Tel: 01529 421646
Email: admin@rdc-landplan.co.uk
Web: www.rdc-landplan.co.uk

Client
DR & MJ Hull

Project
Planning Application
Keston House, Mill Green Road, Pinchbeck

Drawing
Adjacent approved development plan

Scale @ A4	Date
1: 2500	08/01/21

Drawn By	Checked By
WW	LMS

Job Number	Status	Purpose of Issue
1423-1	PL	Planning

Drawing No.	Rev
1423-1_PL_SP01	-