
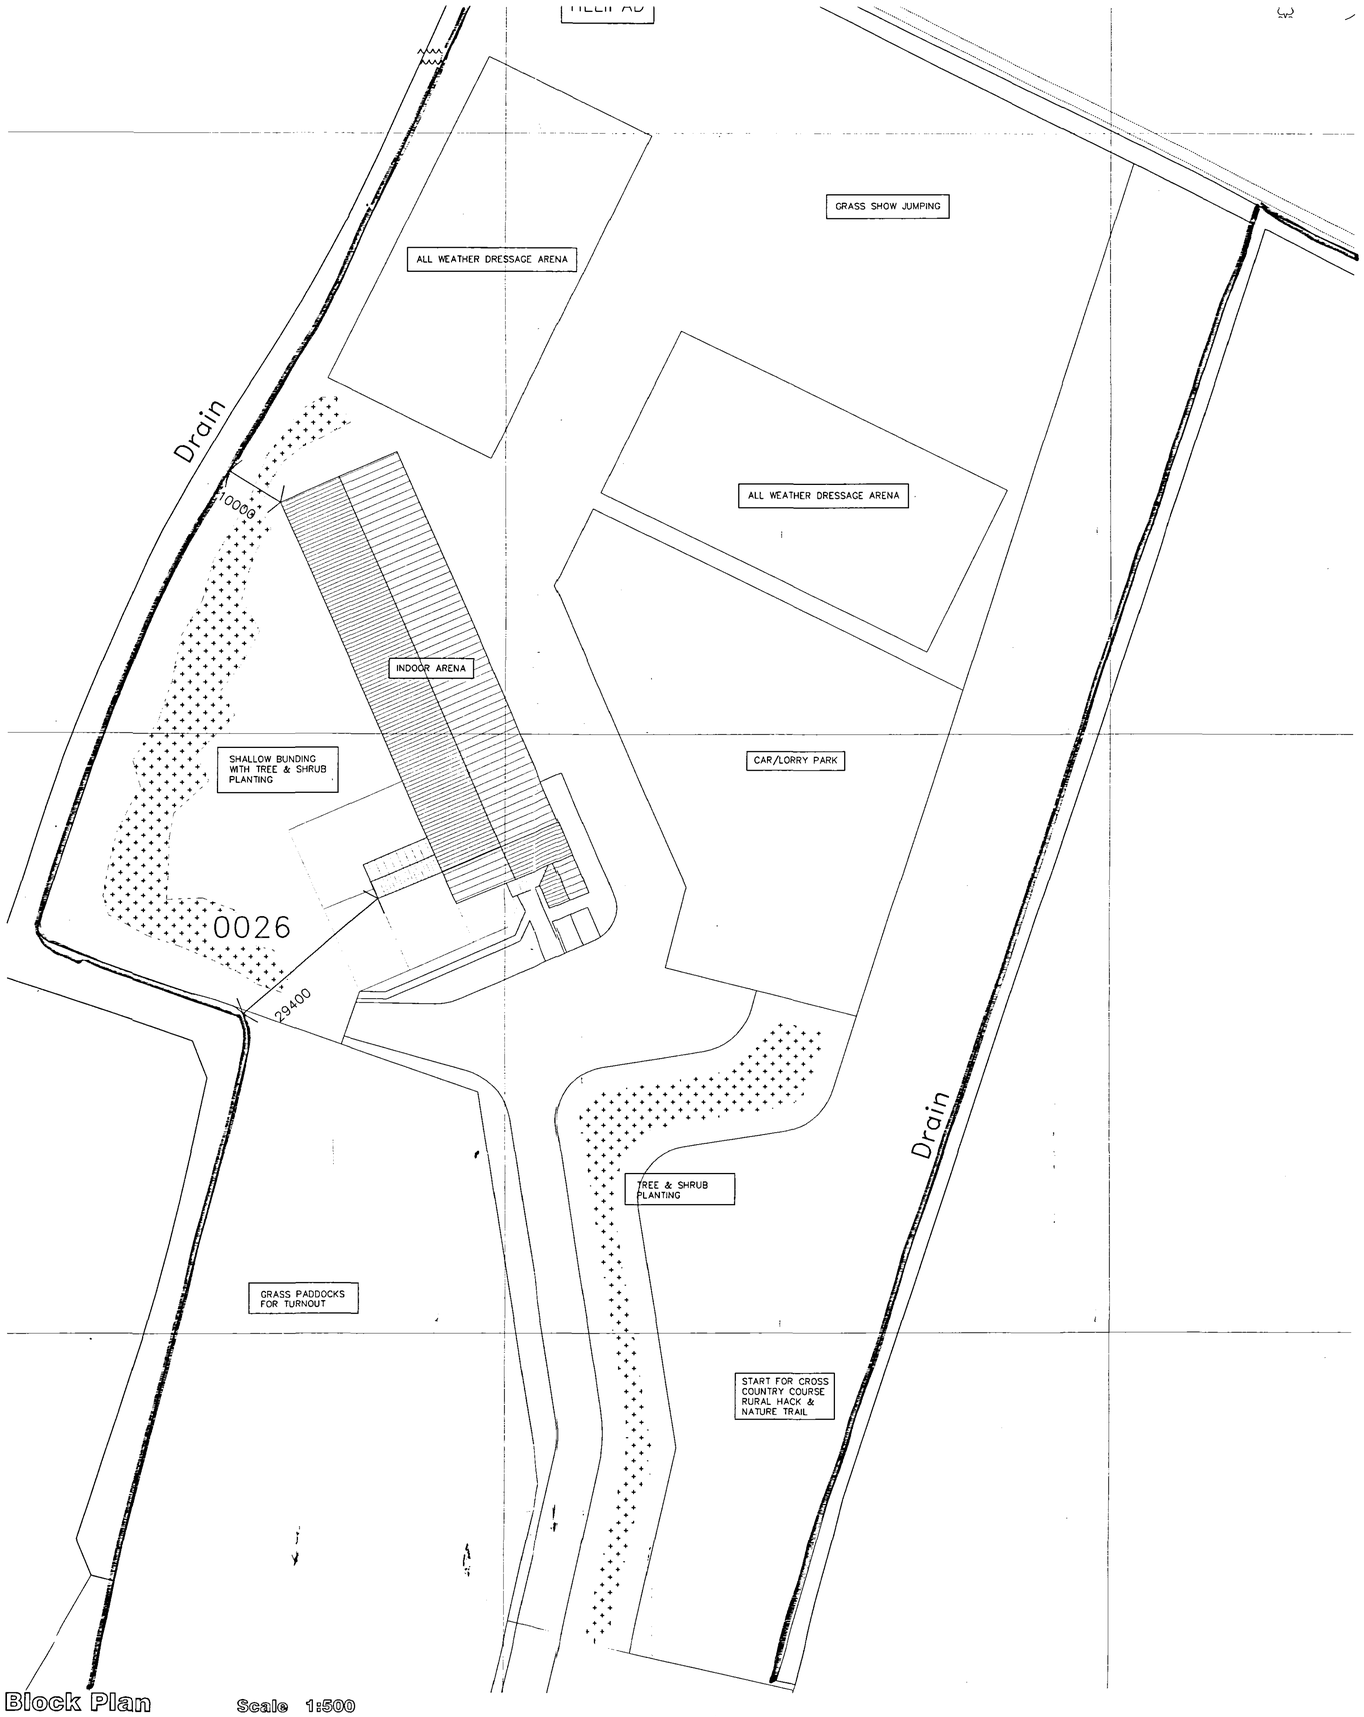


Block Plan Scale 1:500

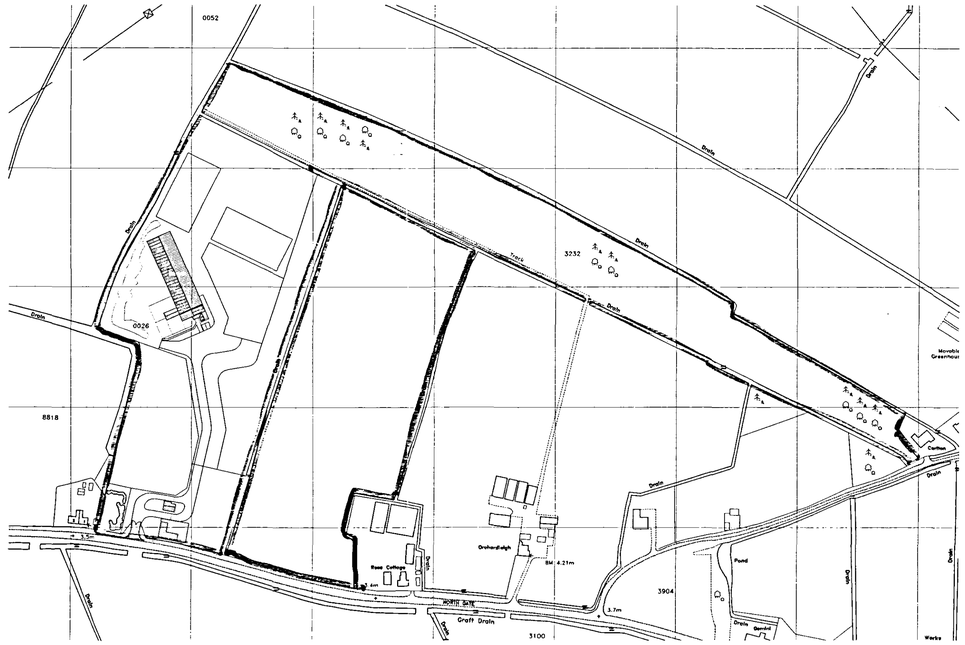

Location Plan Scale 1:2500

REPRODUCED FROM THE ORDNANCE SURVEY 1:2500 SCALE MAP WITH THE PERMISSION OF THE CONTROLLER OF HER MAJESTY'S STATIONERY OFFICE
CROWN COPYRIGHT RESERVED

THIS PLAN FOR IDENTIFICATION PURPOSES ONLY

N

SHDC
PLANNING & DEVELOPMENT
- 8 FEB 2006
Ref. 0183/06

AMENDMENTS

A Feb 06 Landscaping to rear of Arena

L. A. Building Design
Architectural and Surveying Practice
55 Hannam Boulevard
Spalding
Lincolnshire PE11 1LB
Telephone/Fax: Spalding (01775) 711437

Peter S Lithgow MCIOB MBIAT
Member of the Chartered Institute of Building and
Member of the British Institute of Architectural Technologists

project
Proposed Equestrian Development on Land at Northgate, Pinchbeck, Spalding Lincolnshire

client
JSP Holdings

drawing
GENERAL ARRANGEMENT
ARENA
SITE & BLOCK PLAN

date	scale(s)
November 2005	1:500 & 1:2500
drawn by	checked
Peter Lithgow	
job no	drawing no
01/42	07A