

Elevations


Scale 1:100

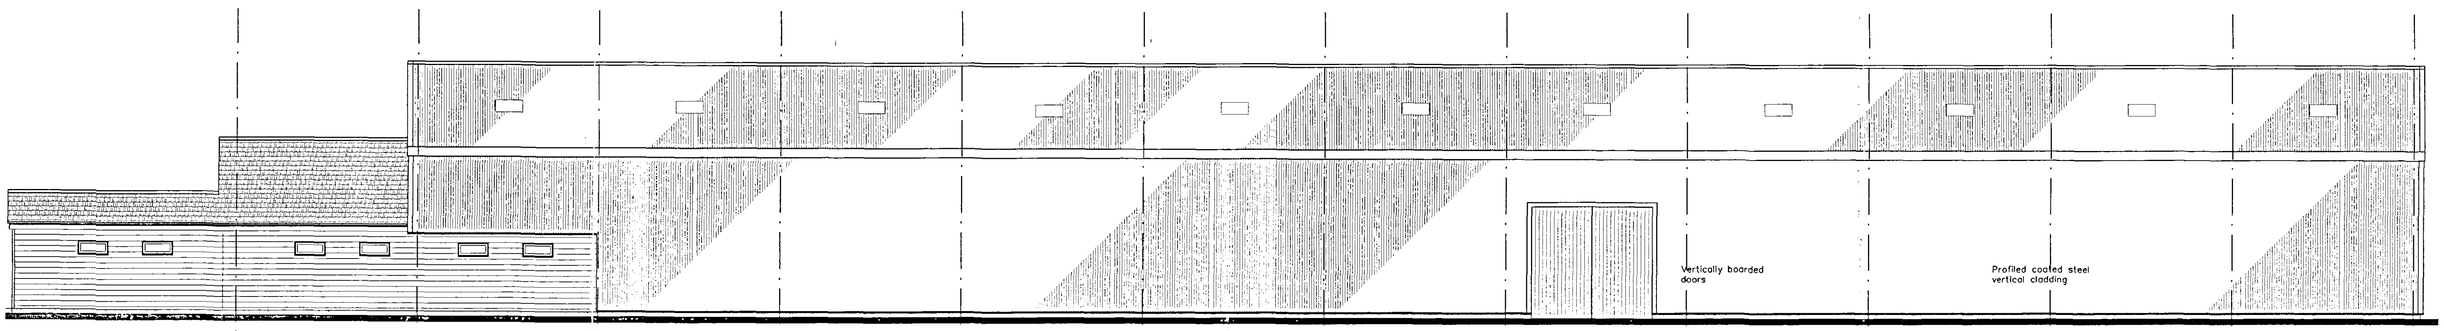


side

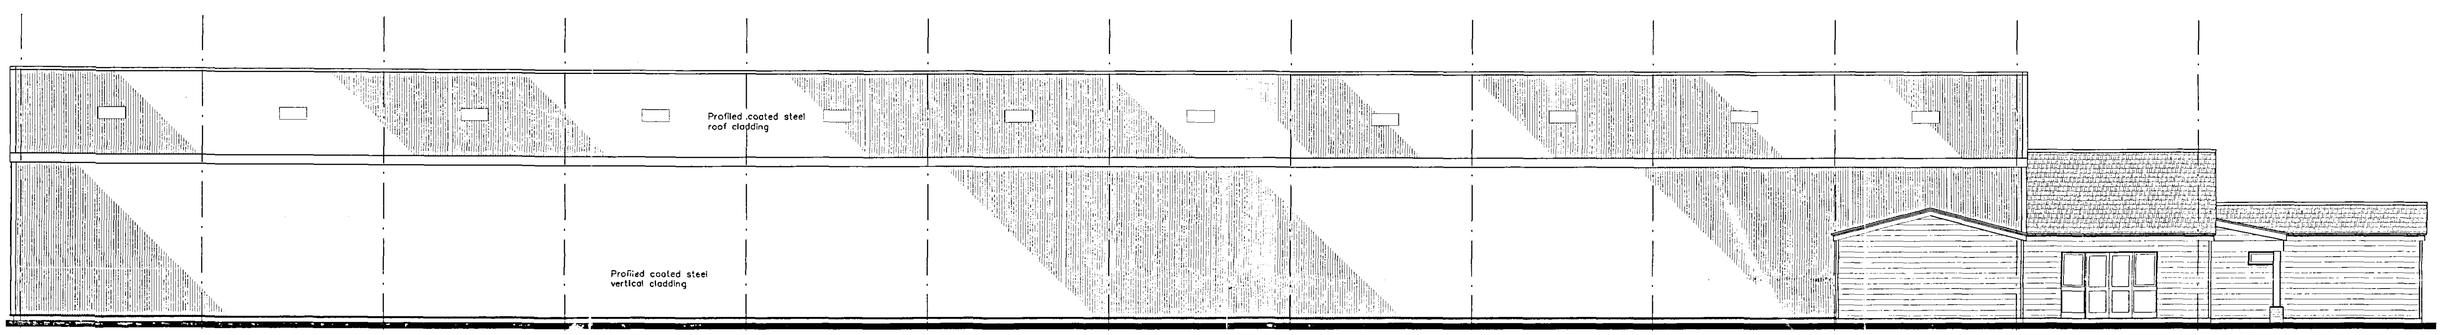

side

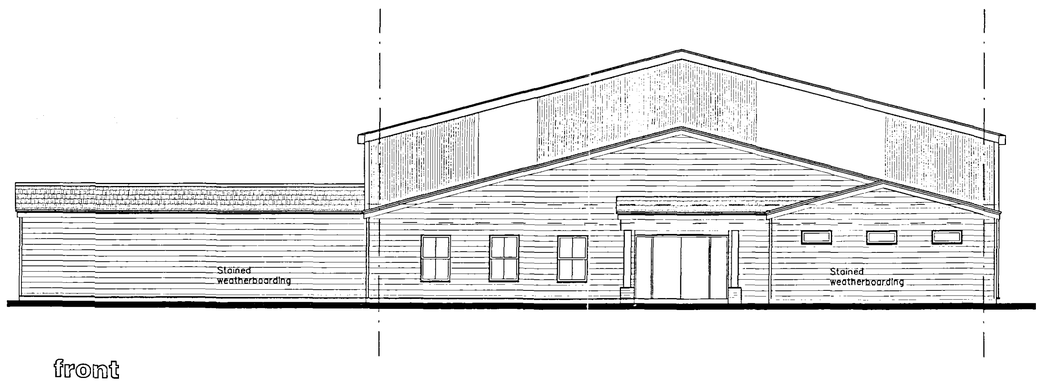

front

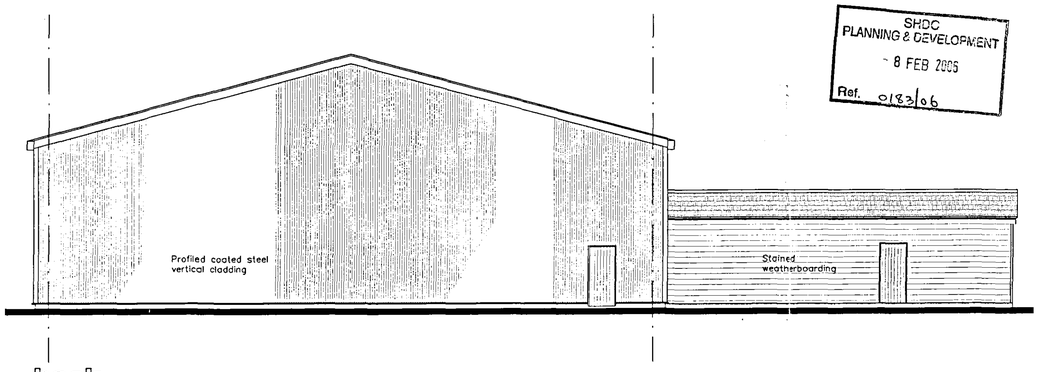

back

SHDC
PLANNING & DEVELOPMENT
- 8 FEB 2005
Ref. 0183/06

AMENDMENTS

A Nov 05
Holding Area omitted, Weatherboarding added, windows reduced in size

B Feb 06 Side and Back Elevations added

L. A. Building Design
Architectural and Surveying Practice
55 Hannam Boulevard
Spalding
Lincolnshire PE11 1LB
Telephone/Fax: Spalding (01775) 711437

Peter S Lithgow MCIOB MBIAT
Member of the Chartered Institute of Building and
Member of the British Institute of Architectural Technologists

project
Proposed Equestrian Development on Land at Northgate, Pinchbeck, Spalding Lincolnshire

client
JSP Holdings

drawing
GENERAL ARRANGEMENT
ARENA
ELEVATIONS,

date	scale(s)
May 2002	1:100,
drawn by	checked
Peter Lithgow	
job no	drawing no
01/42	06B