

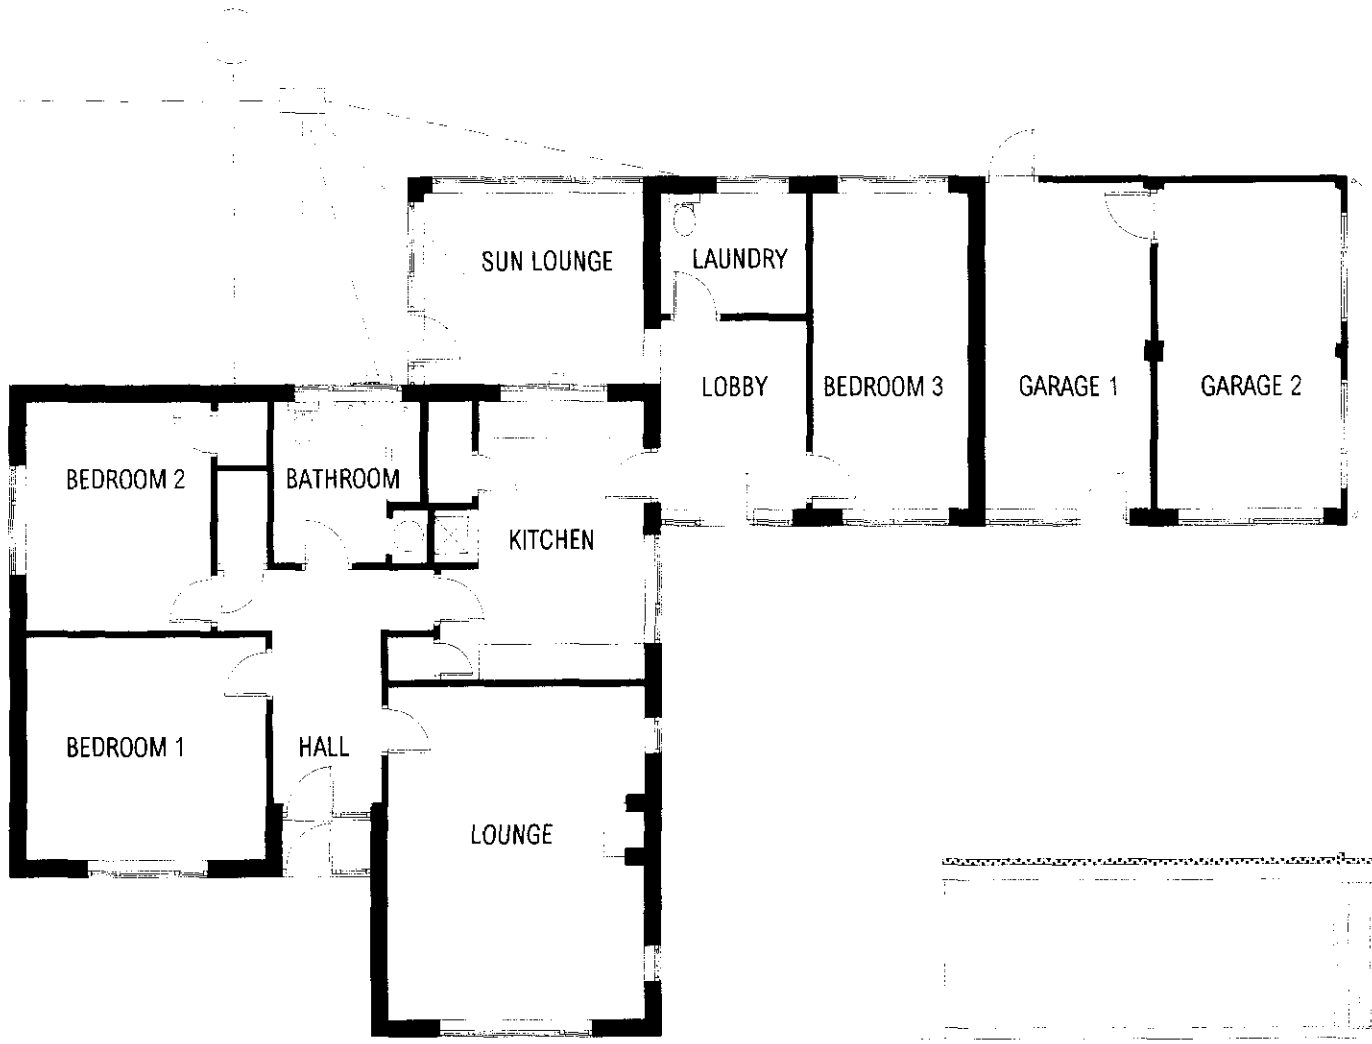


EXISTING PLAN SCALE 1:125

NORTH WEST ELEVATION SCALE 1:100

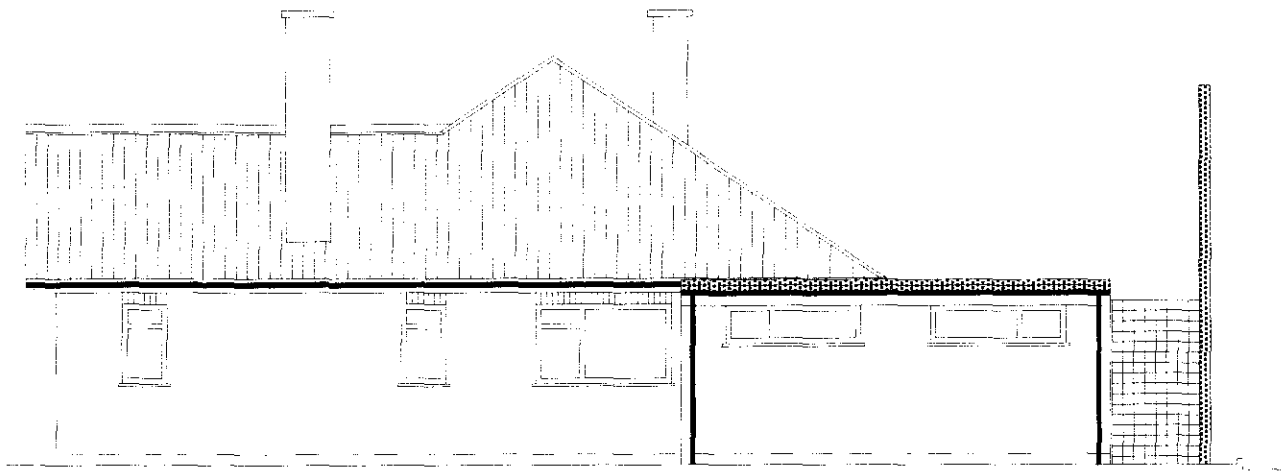


NORTH EAST ELEVATION SCALE 1:100

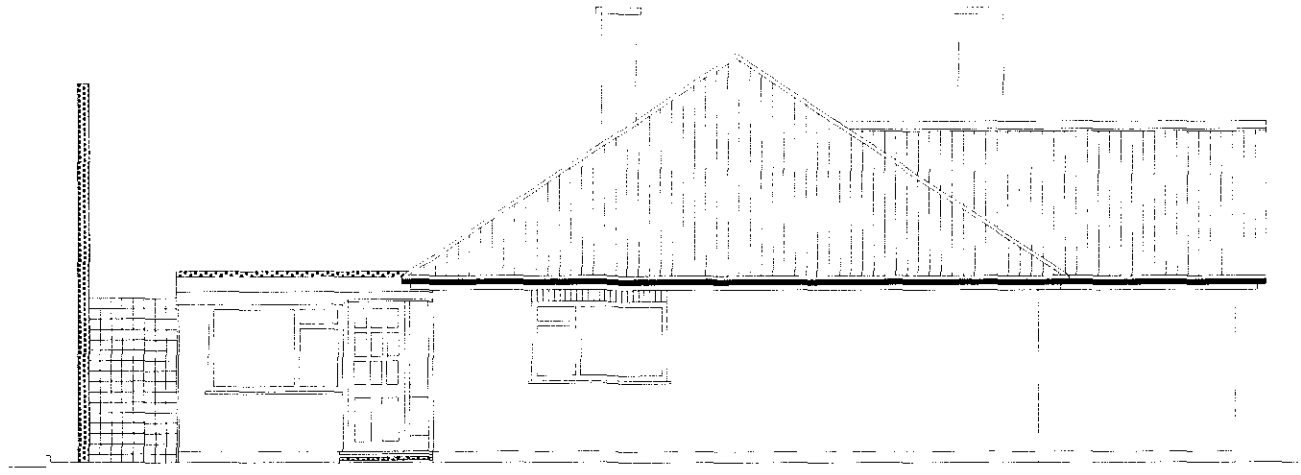


SOUTH WEST ELEVATION SCALE 1:100

JOB.	CEDAR LODGE, MILL GREEN RD, PINCHBECK FOR MR AND MRS WRIGHT
TITLE.	PLAN AND ELEVATIONS AS EXISTING
Scale	1:125 / 1:100
Date	FEB 02
Dwg.No.	E01
By	DC

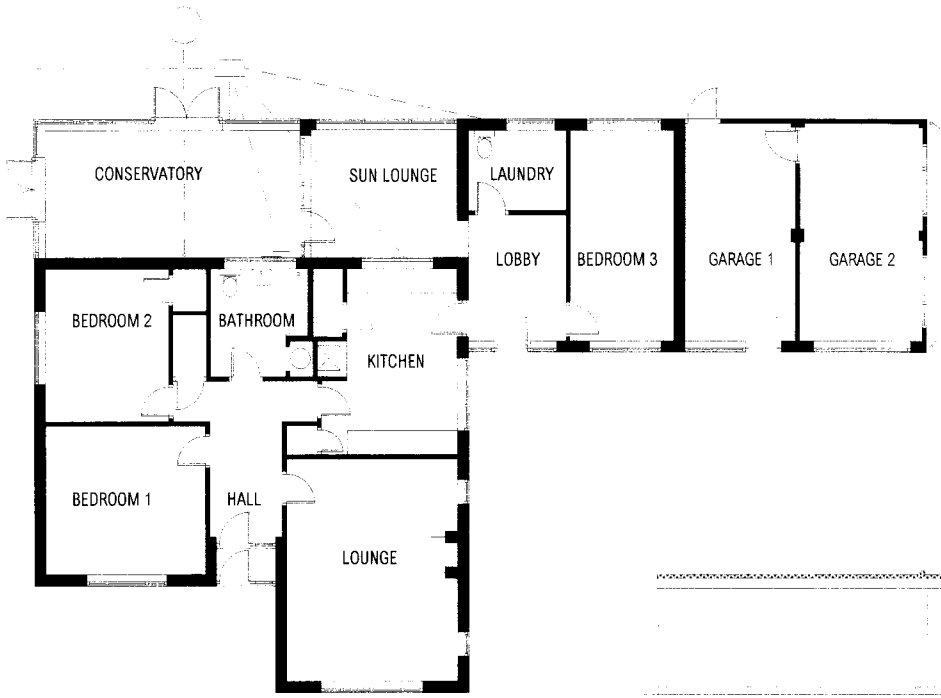


EXISTING PLAN SCALE 1:125

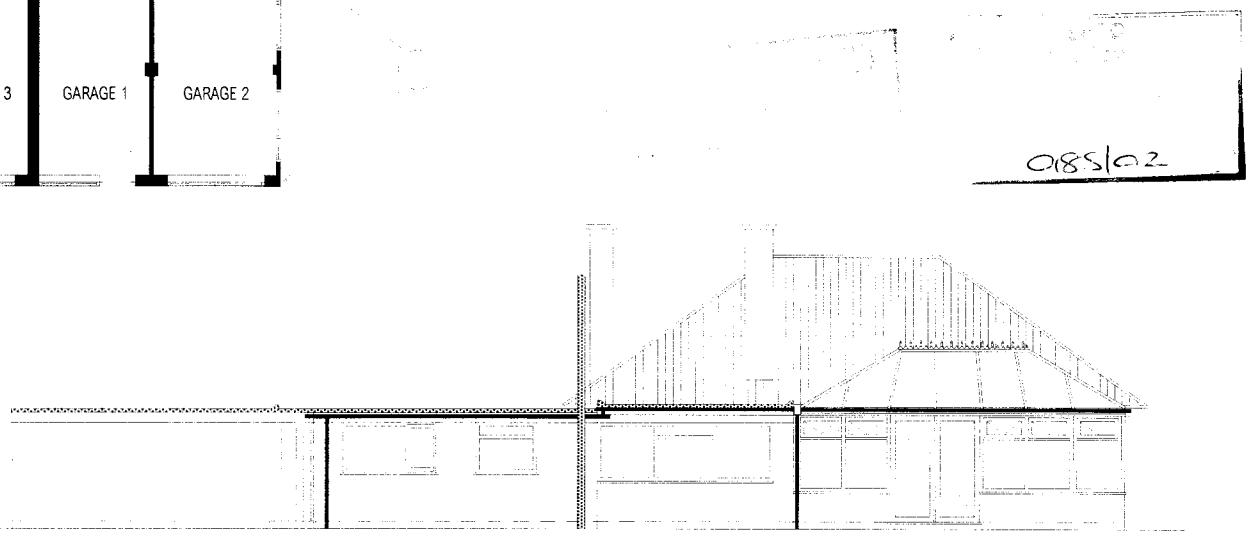


NORTH WEST ELEVATION SCALE 1:100

0185/02

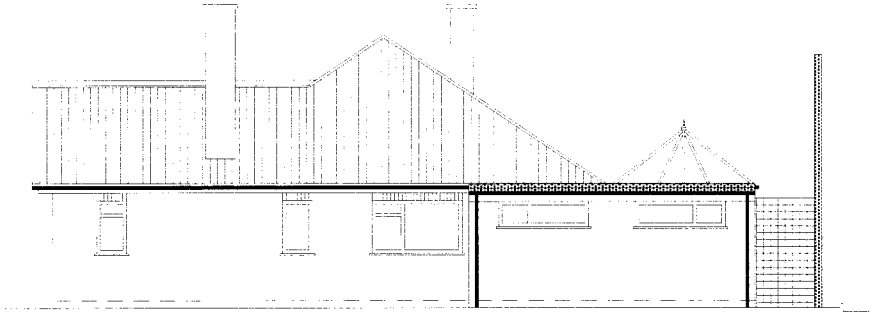

NORTH EAST ELEVATION SCALE 1:100

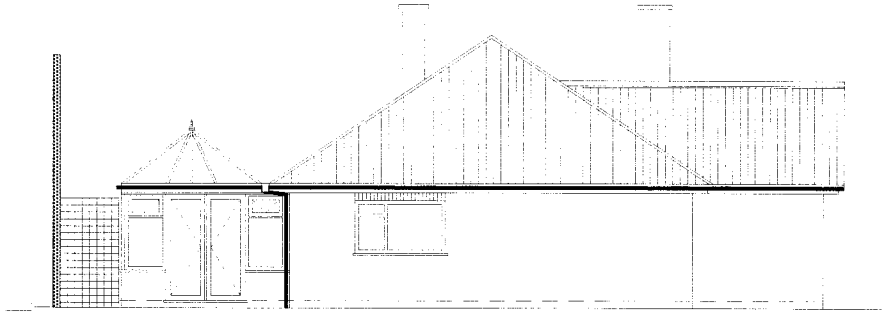

SOUTH WEST ELEVATION SCALE 1:100

JOB.	CEDAR LODGE, MILL GREEN RD, PINCHBECK FOR MR AND MRS WRIGHT
TITLE.	PLAN AND ELEVATIONS AS PROPOSED
Scale	1:125 / 1:100
Date	FEB 02
Dwg No	P01
By	DC