


GROUND FLOOR

5-7 Bear Lane

Pinchbeck

Spalding PE11 3XA

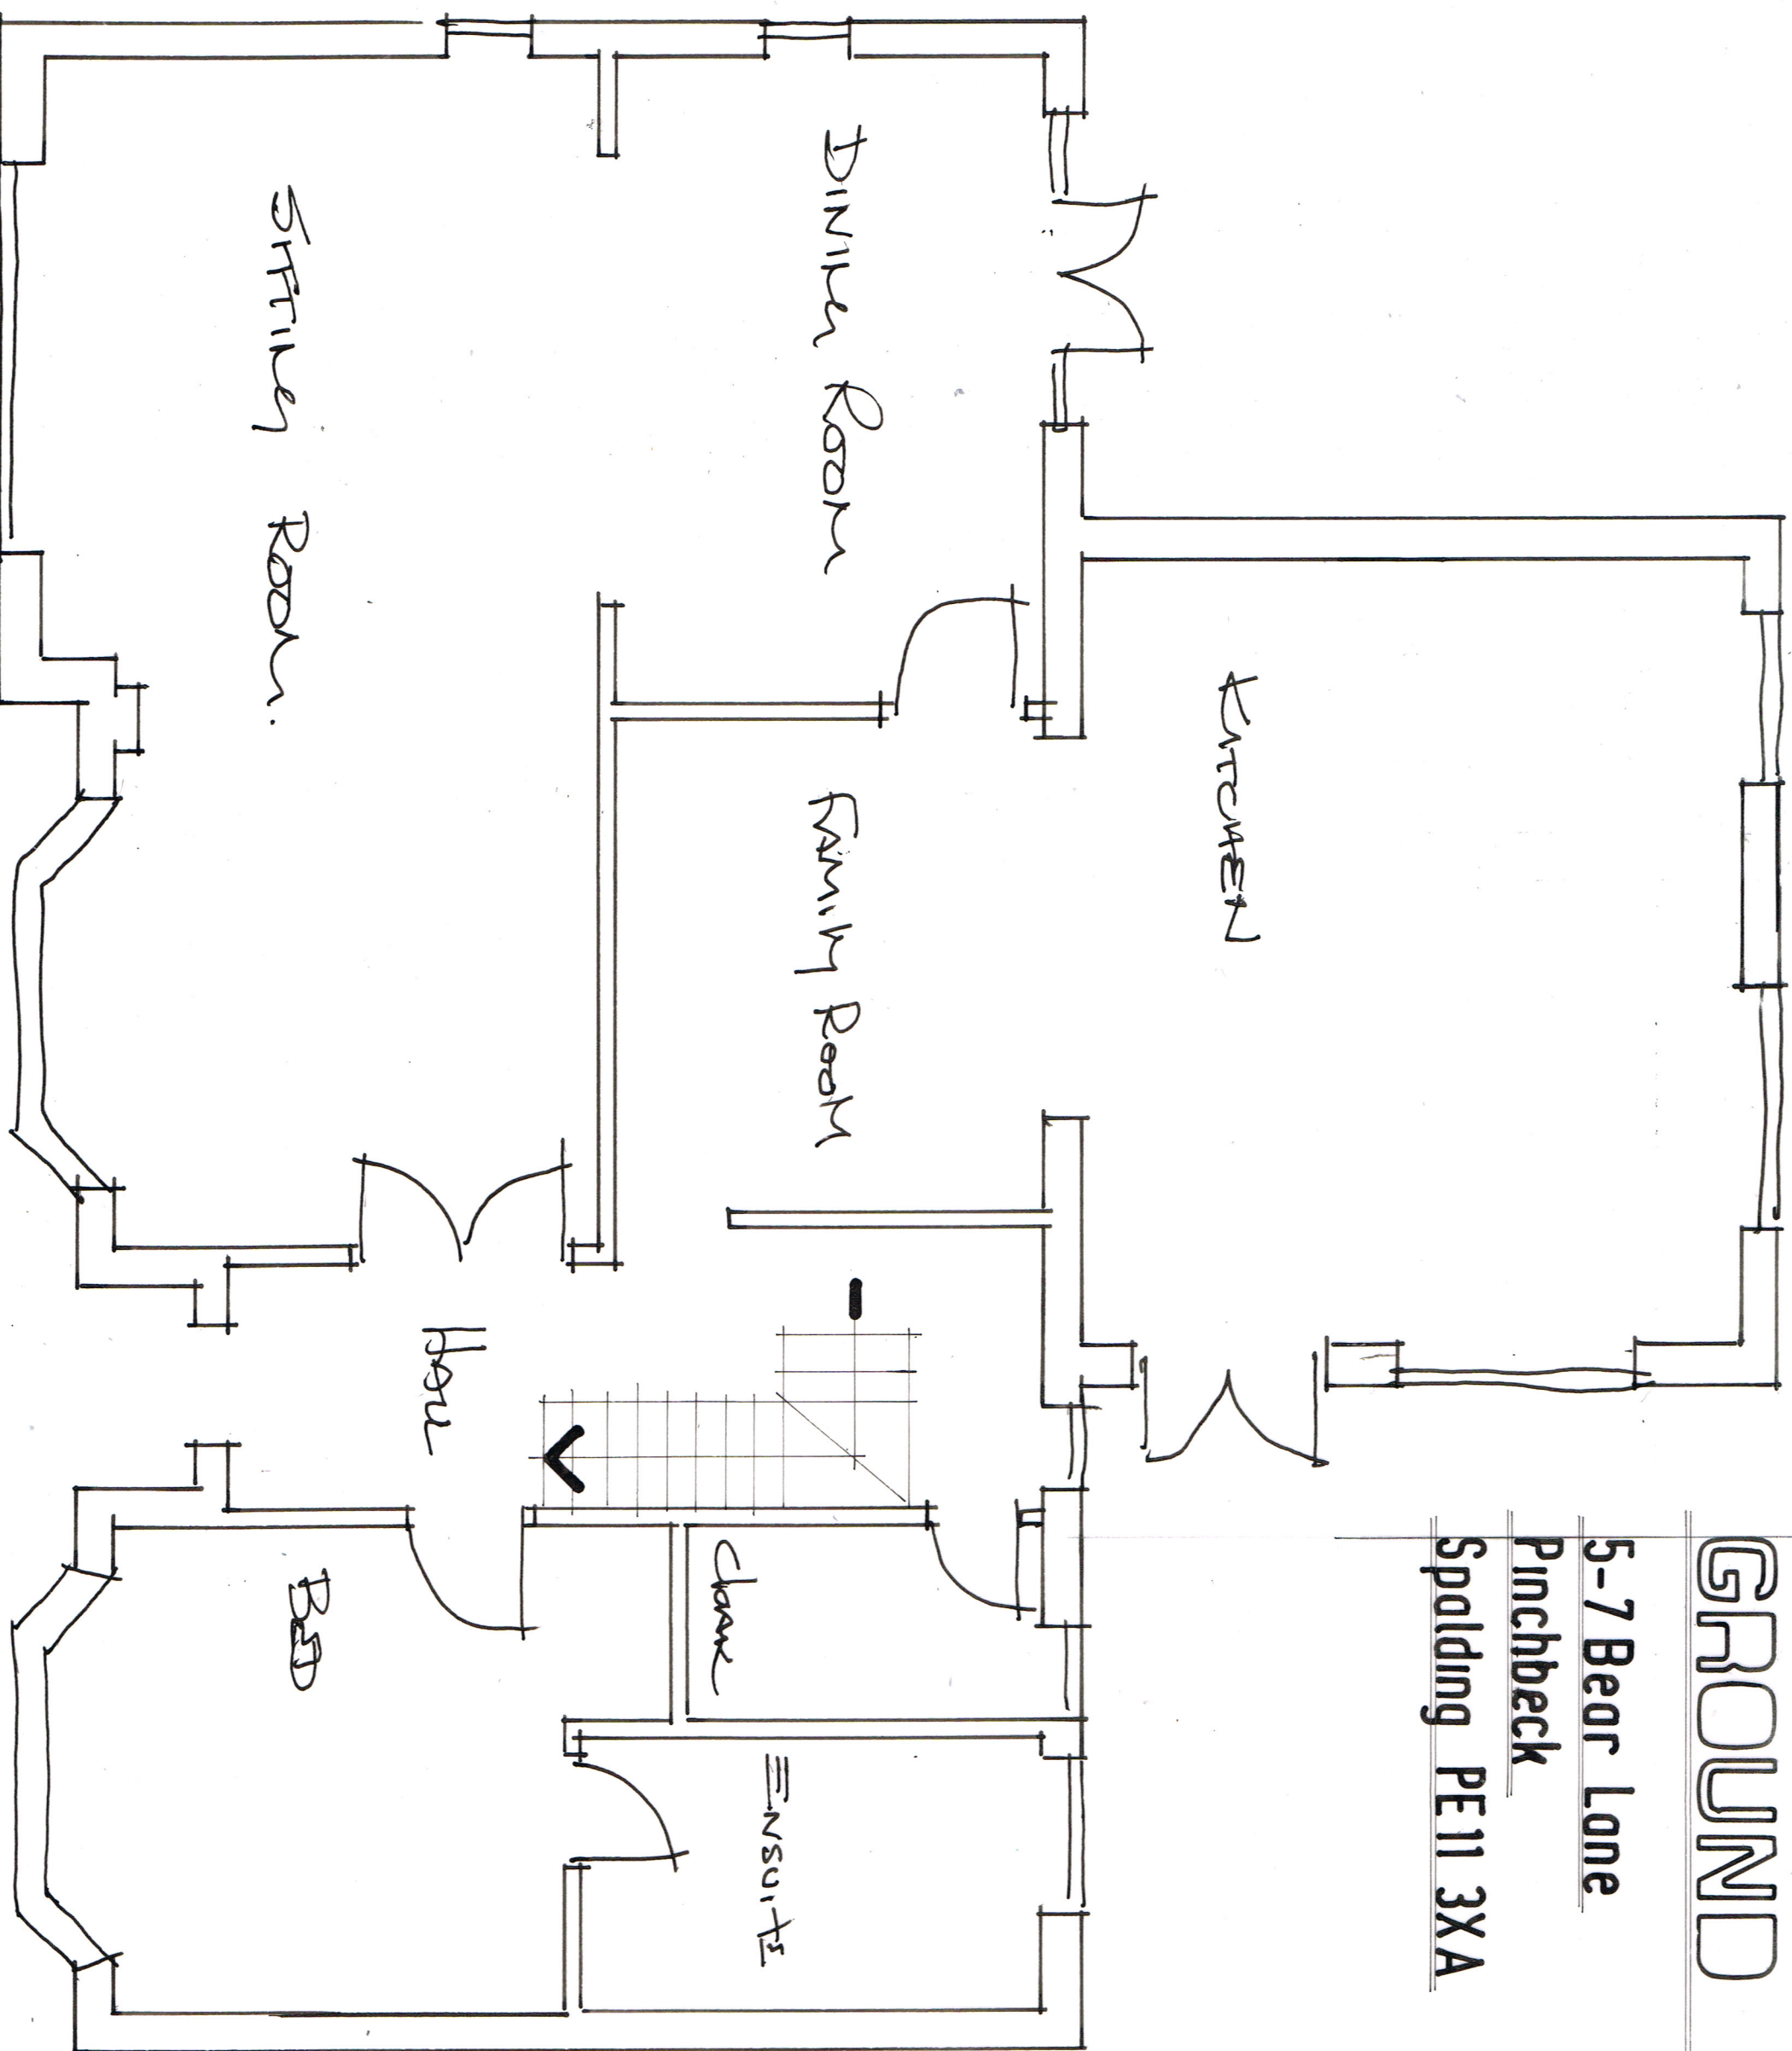

scale 1:50

1162/01