


FIRST FLOOR


5-7 Bear Lane

Pinchbeck

Spalding PE11 3XA

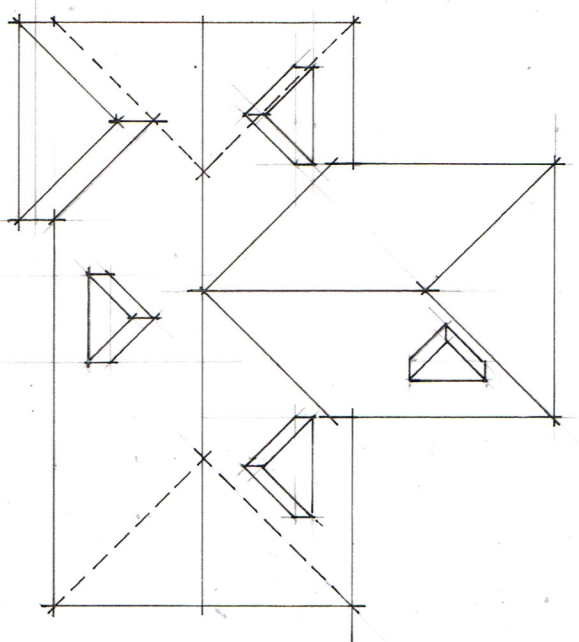

roof plan 1.200

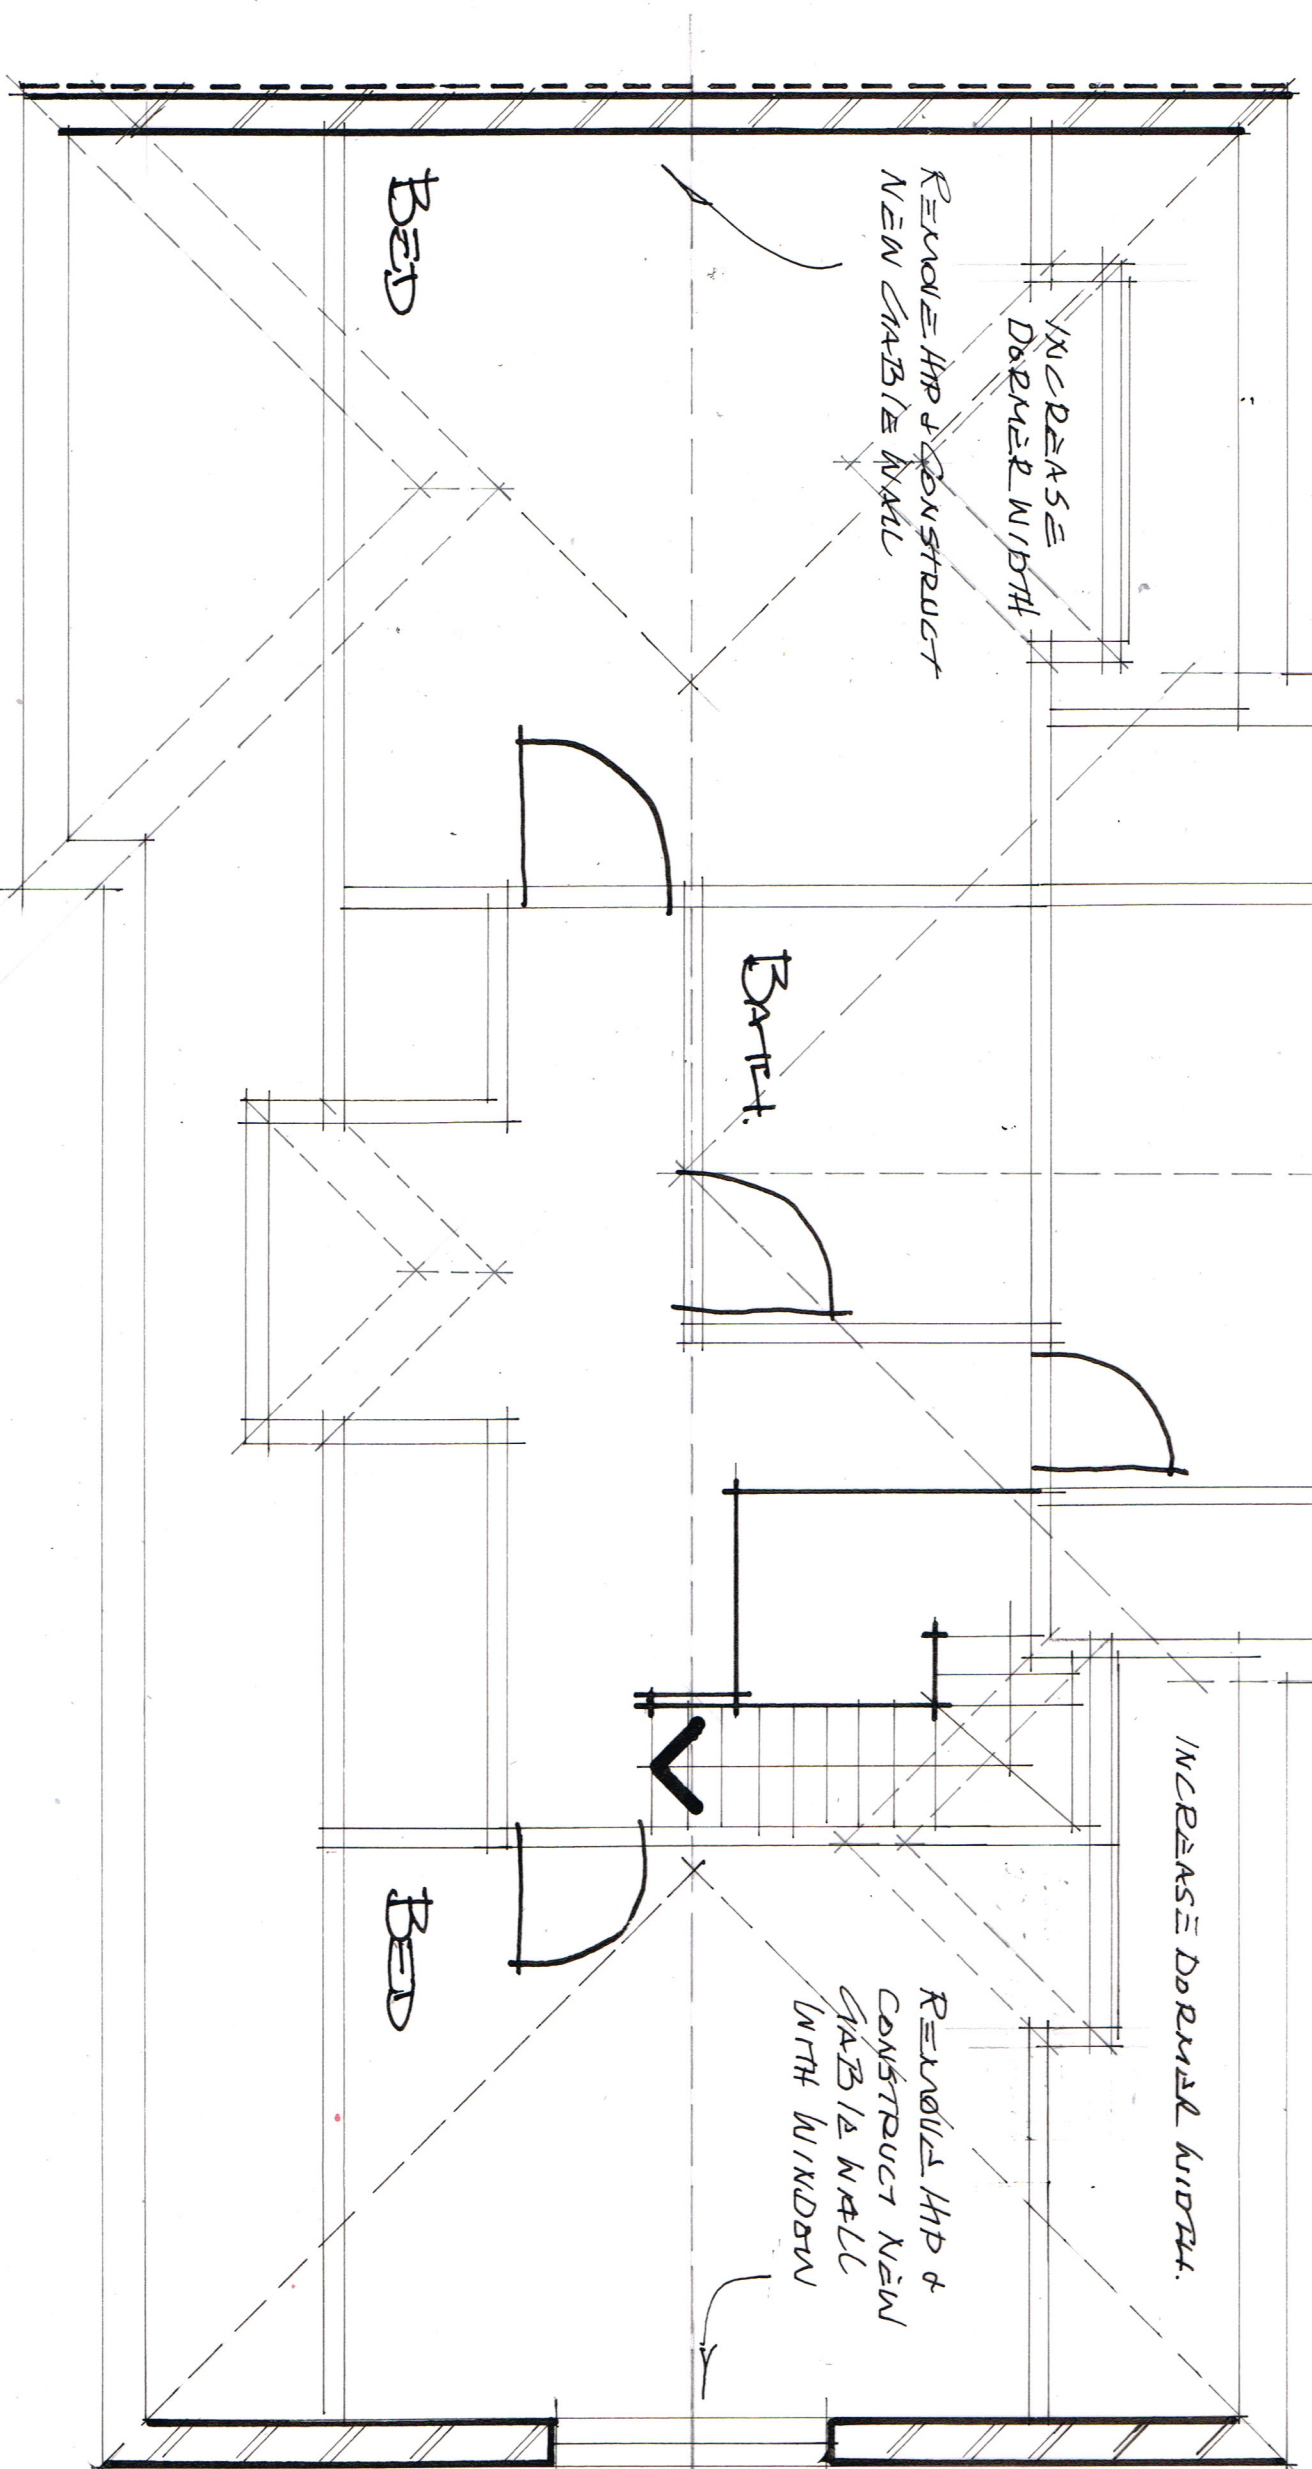

PLAN TILE HANDLION TO
PROPOSED STABLE WALLS.

scale 1.50

1152/02