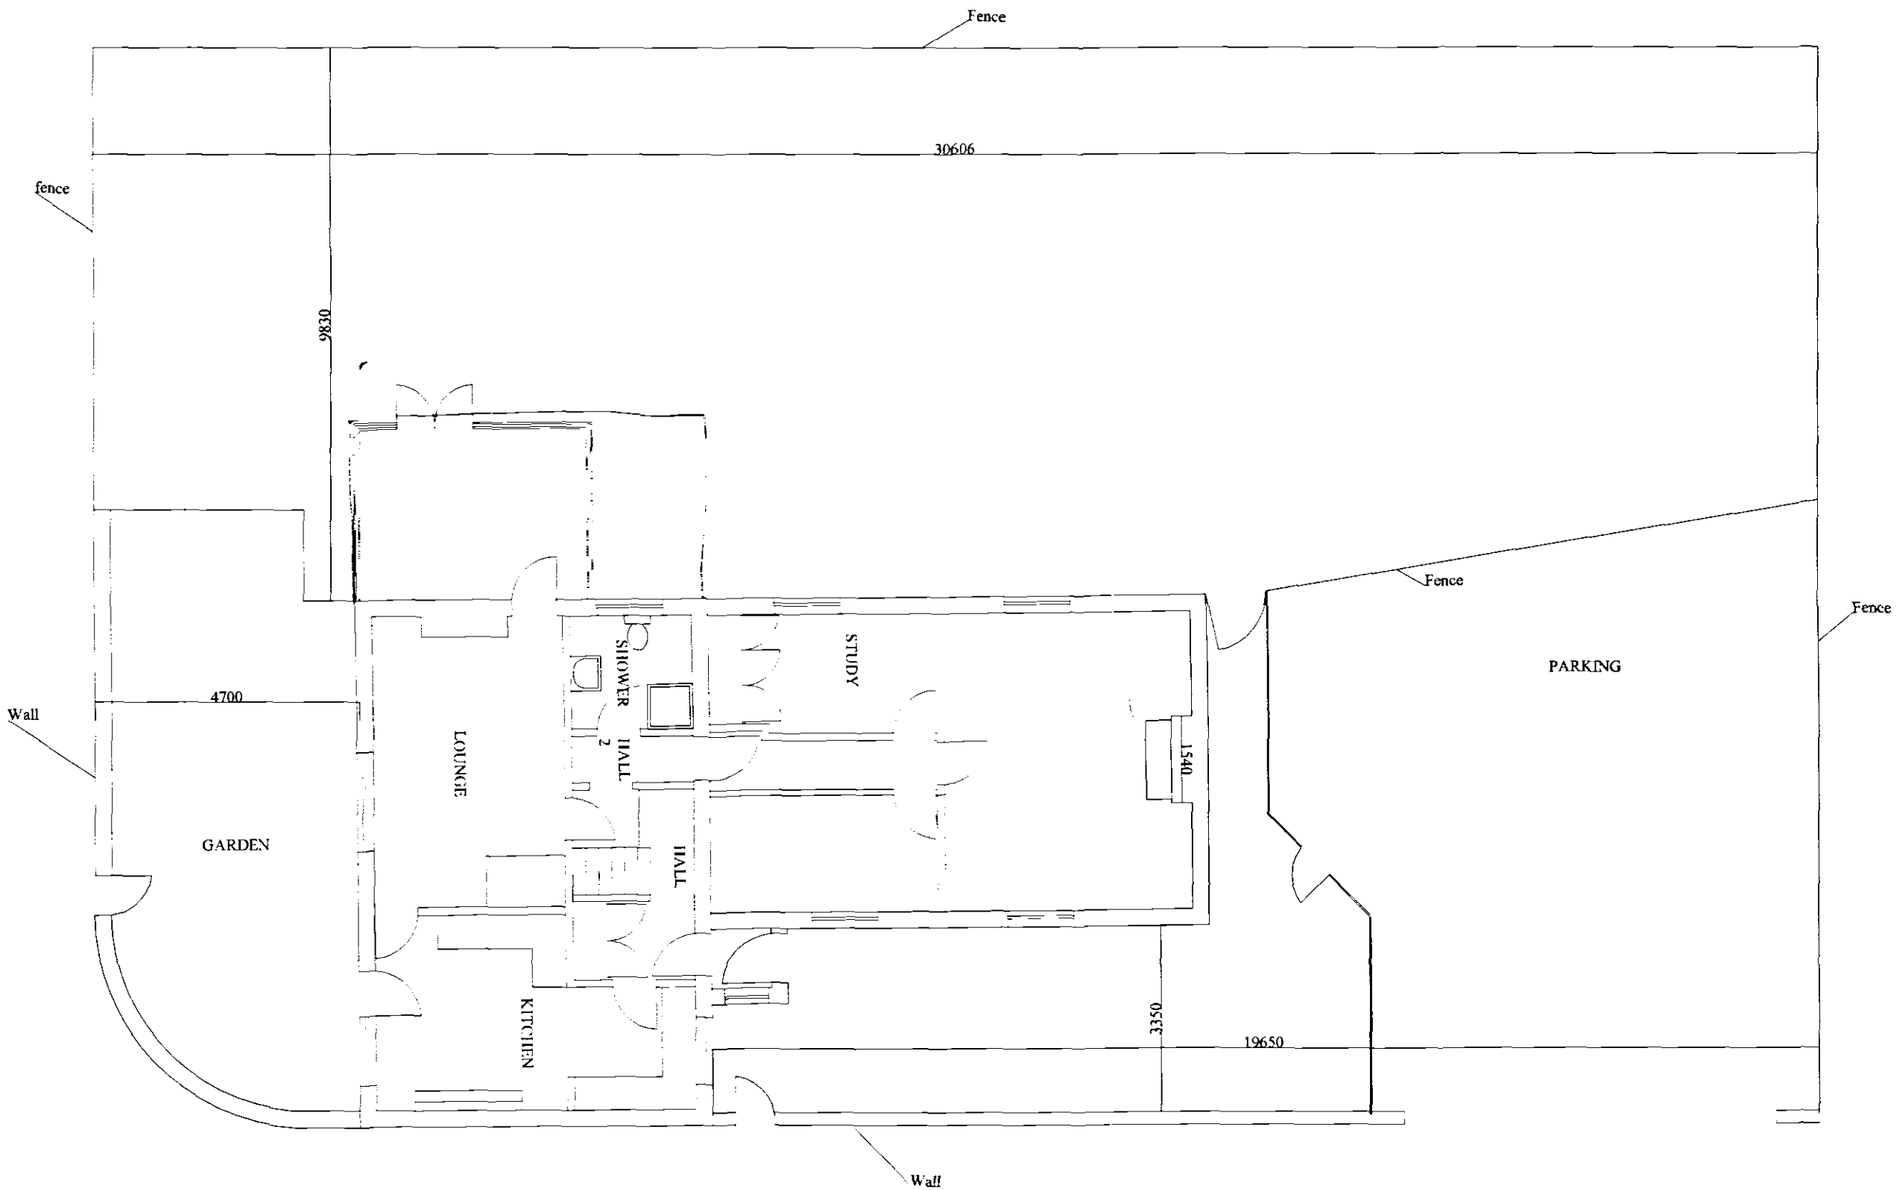


General Notes

THIS DRAWING SHALL BE READ IN CONJUNCTION WITH THE SEPERATE BUILDING REGULATION SPECIFICATION NOTES

ALL DIMENSIONS SHALL BE CHECKED ON SITE AND UNDER NO CIRCUMSTANCES SHALL DIMENSIONS BE TAKEN FROM THE DRAWINGS AND USED FOR TENDERING ORDERING OR CONSTRUCTION PURPOESES WITHOUT CHECKING THEM ON SITE FIRST

THIS DRAWING IS THE COPYRIGHT OF J W MOSES AND SHALL NOT BE COPIED WITHOUR EXPRESS CONSENT

SHDC
Planning & Development
22 FEB 2007
Ref: 187/07

No.	Revision Issue	Date

Your Name and Address
JOHN W MOSES M.R.I.C.S
CHARTERED SURVEYOR
3 PINE COURT
SPALDING
LINCOLNSHIRE
PE12 6FG

Project Name and Address
PROPOSED EXTENSIONS AND ALTERATIONS TO
136 SIX HOUSE BANK
SPALDING
LINCOLNSHIRE

Job No. JWM/HD/006	Drawing PROPOSED BLOCK PLAN
Date 18/02/07	
Scale 1:100	

DETERMINED
PLANS