

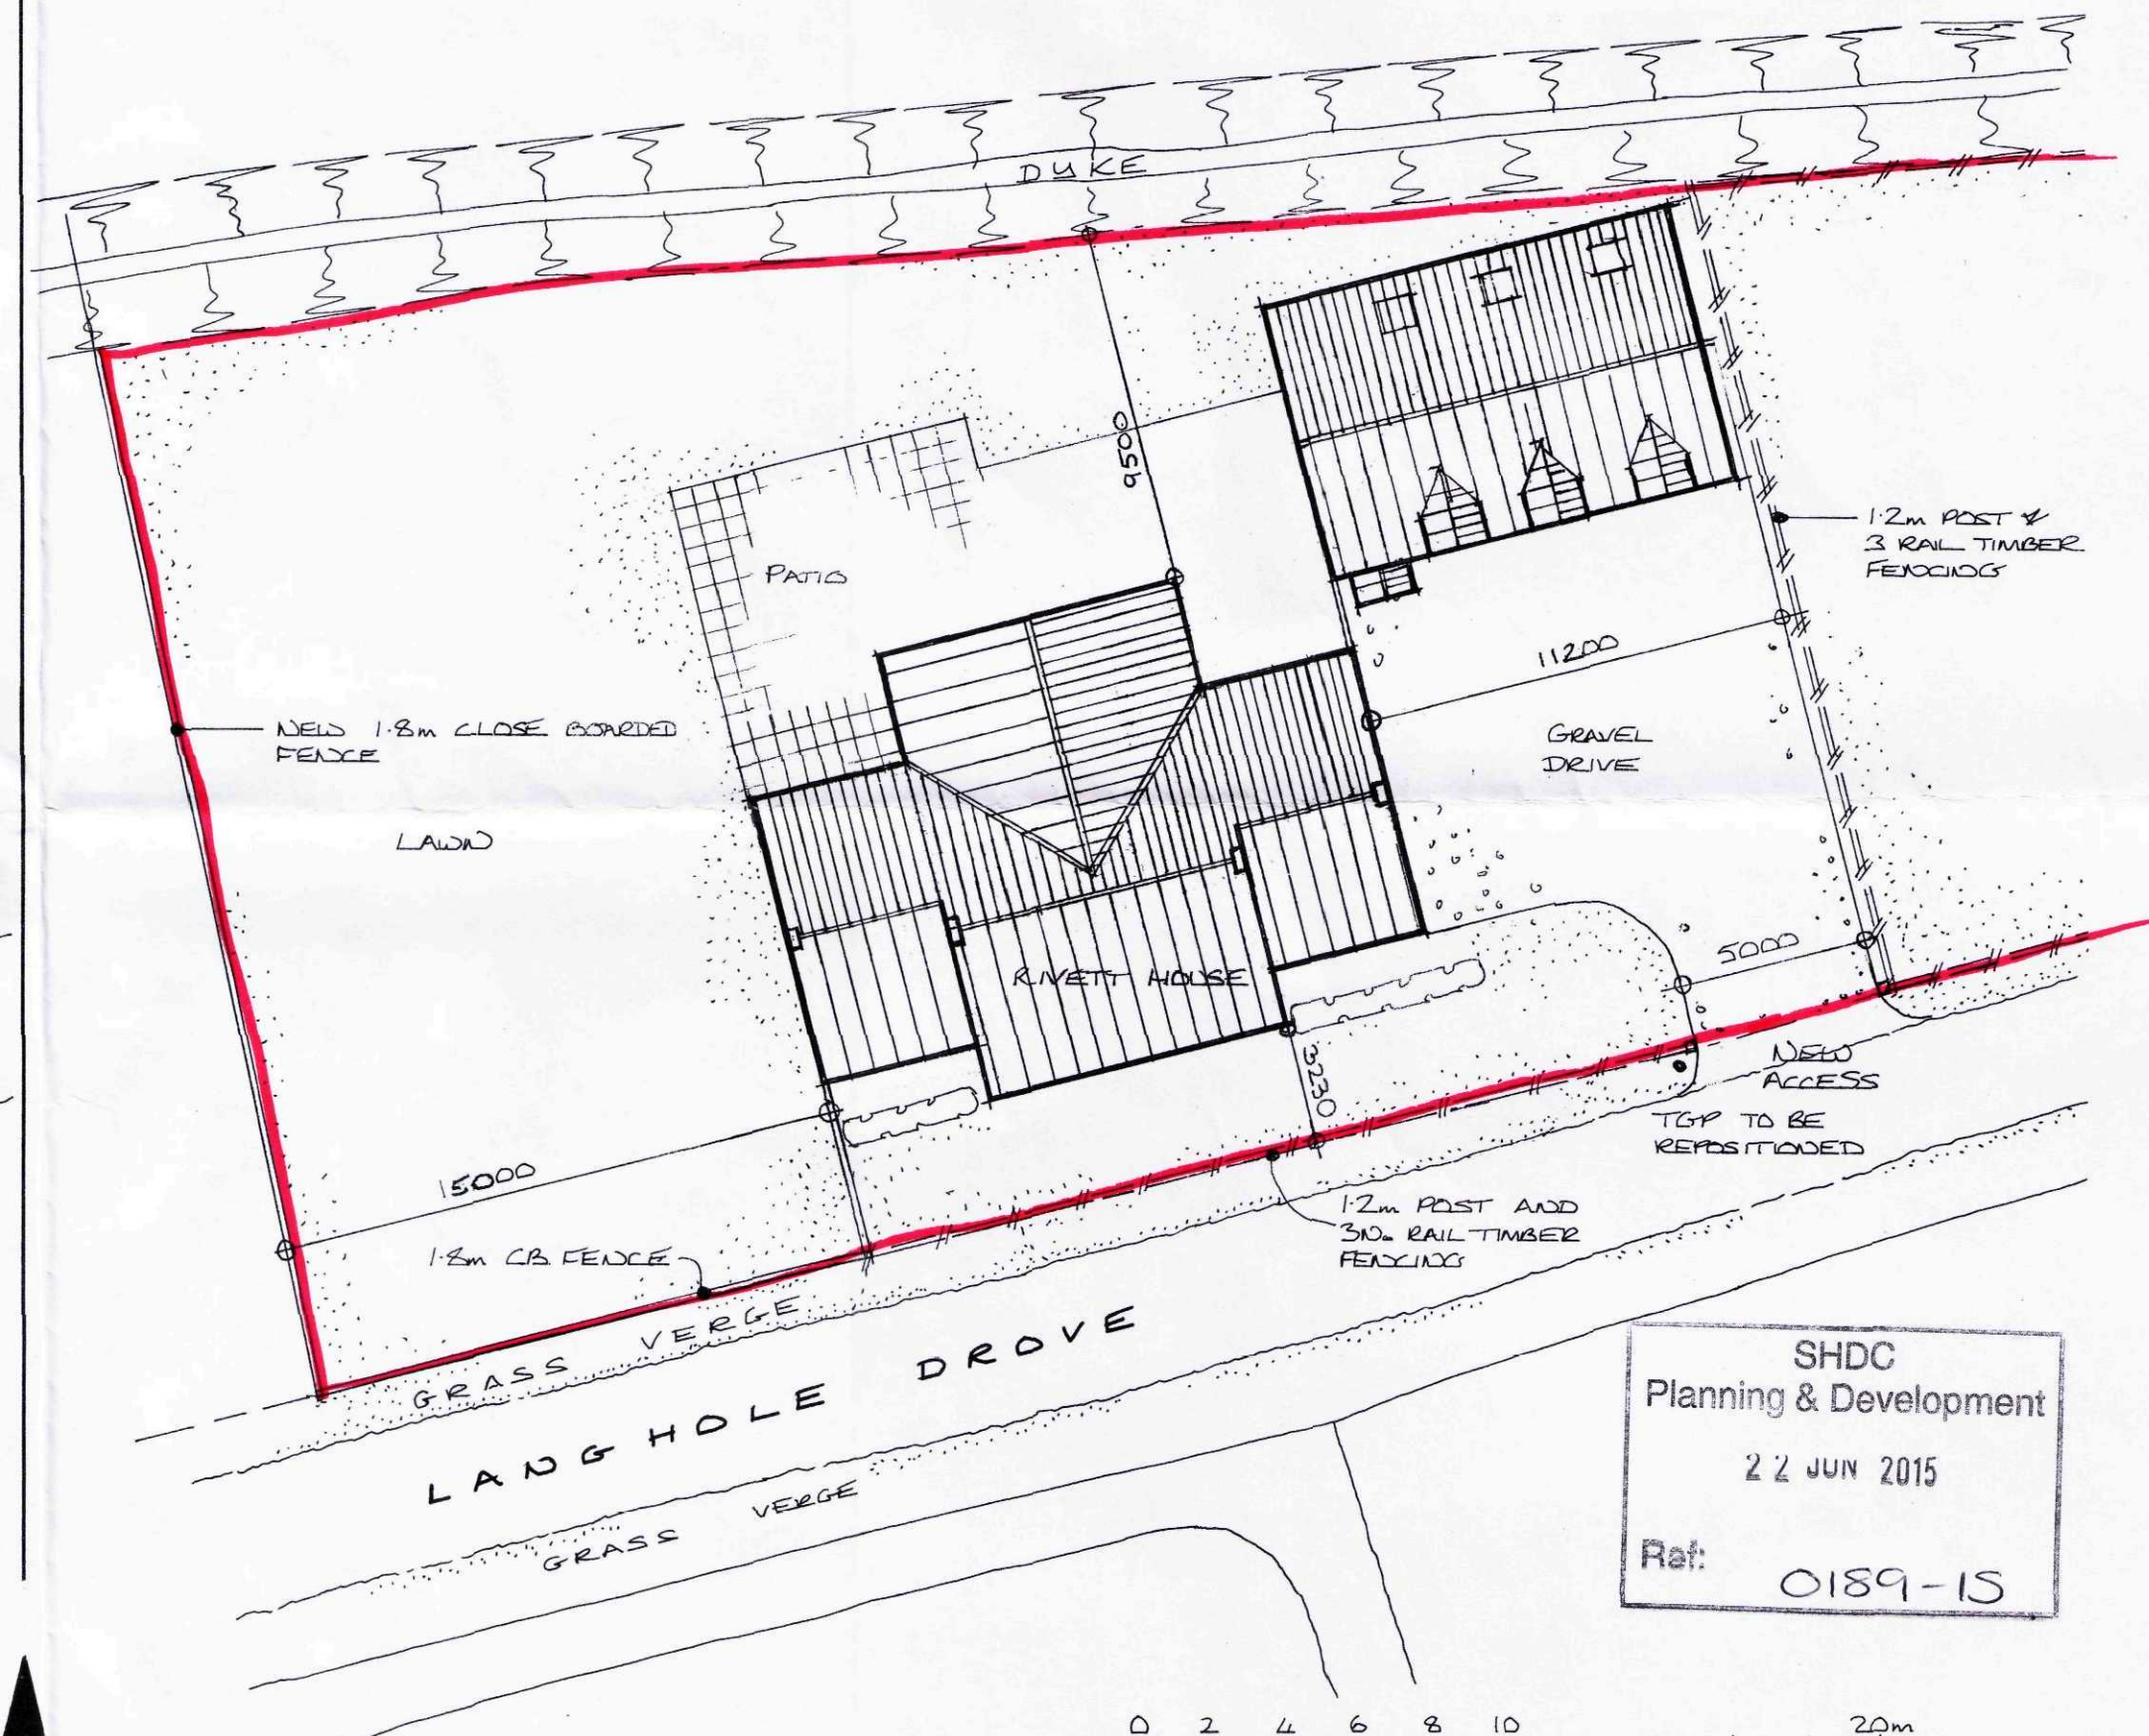


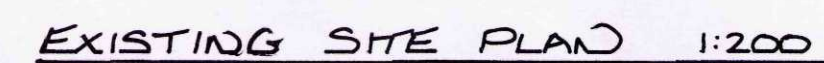

SHDC
Planning & Development
22 JUN 2015
Ref: 0189-15

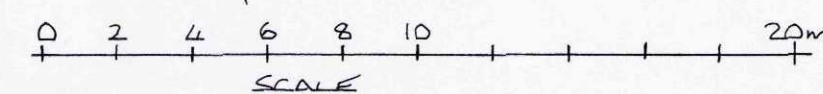

C 15/6/15 GARAGE REVISED

PROPOSED SITE PLAN 1:200

AMENDED PLAN

Ref. A1

A		EXTENSIONS SIZE REDUCED FOR PLANNING			
rev	25/06/14	date	Copyright reserved	Do not scale	All dimensions to be checked on site
Project	ALTERATIONS AND EXTENSION TO RIVETT HOUSE LANGHOLE DROVE, PINCHBECK				
Drawing	EXISTING AND PROPOSED SITE PLAN				
Date	20/04/14	Scale	1-200 @ A2	Job No	Dm No. AB-02