



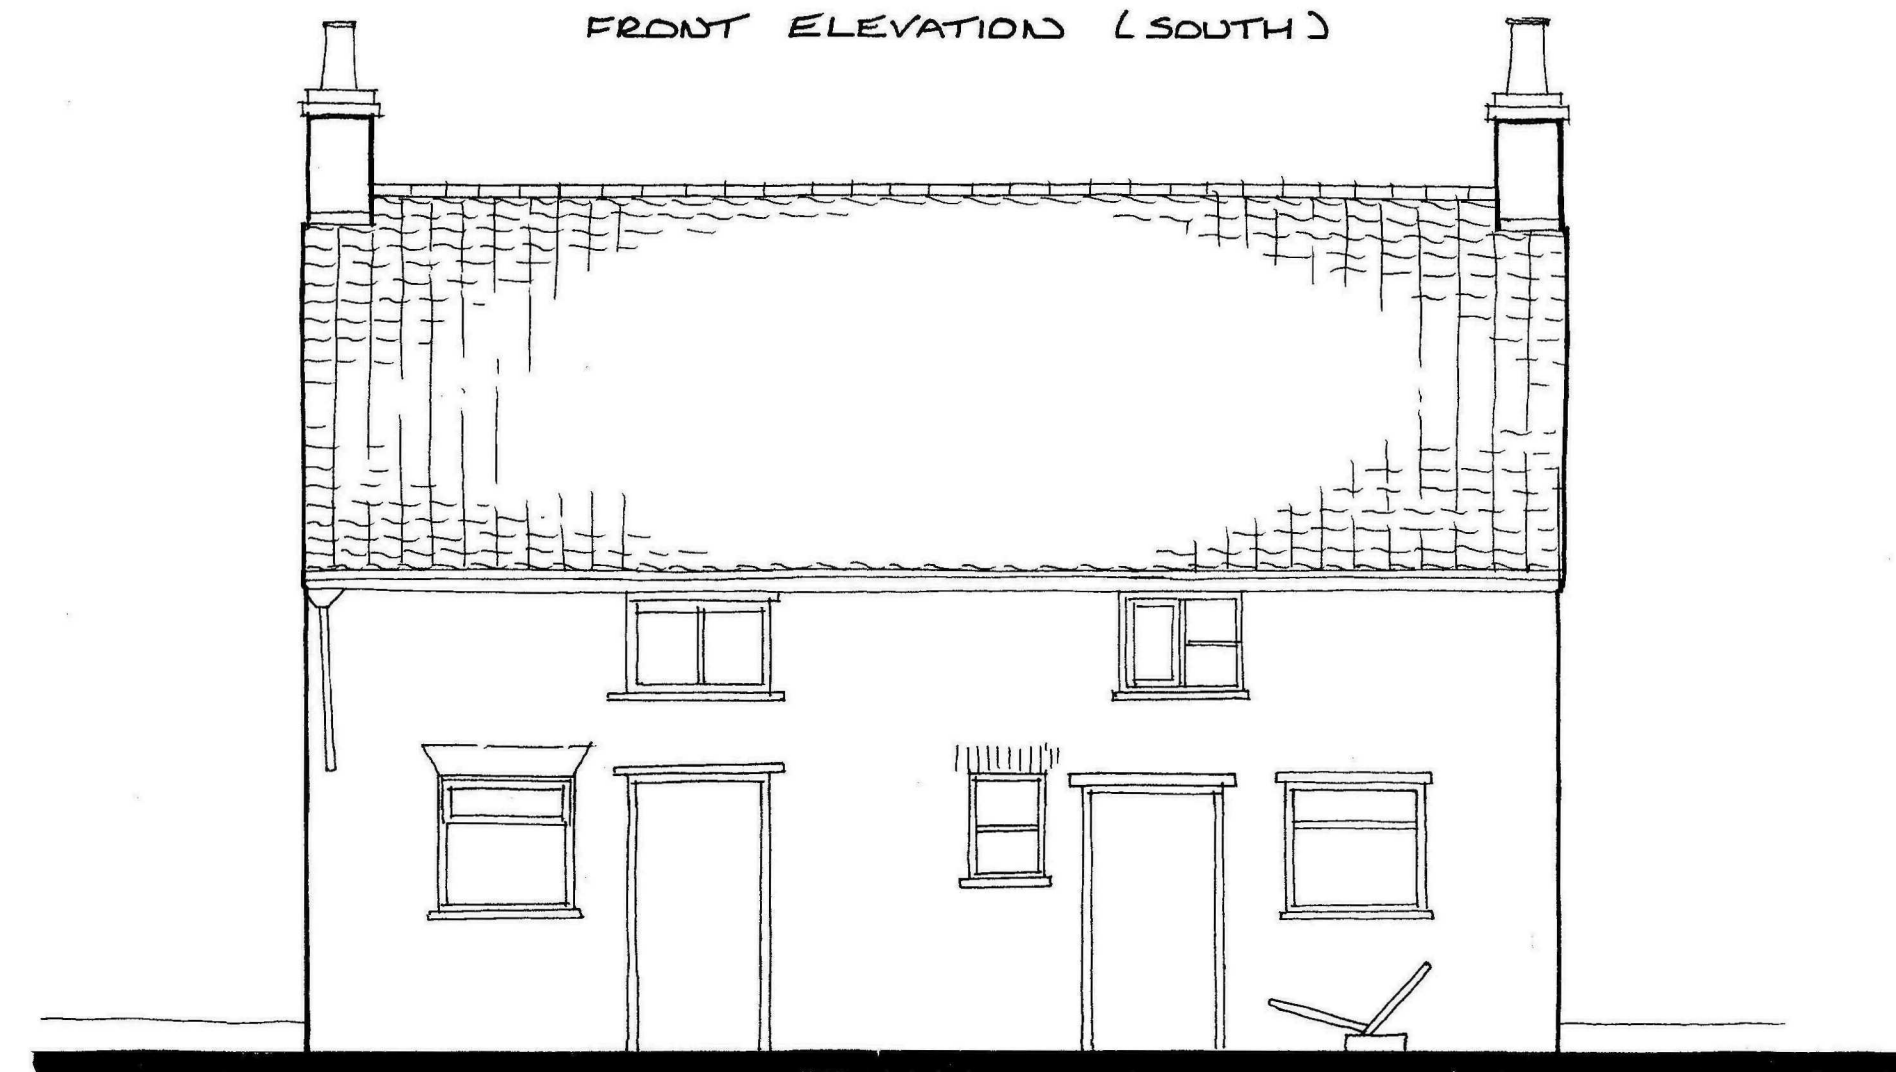

FRONT ELEVATION (SOUTH)



REAR ELEVATION (NORTH)

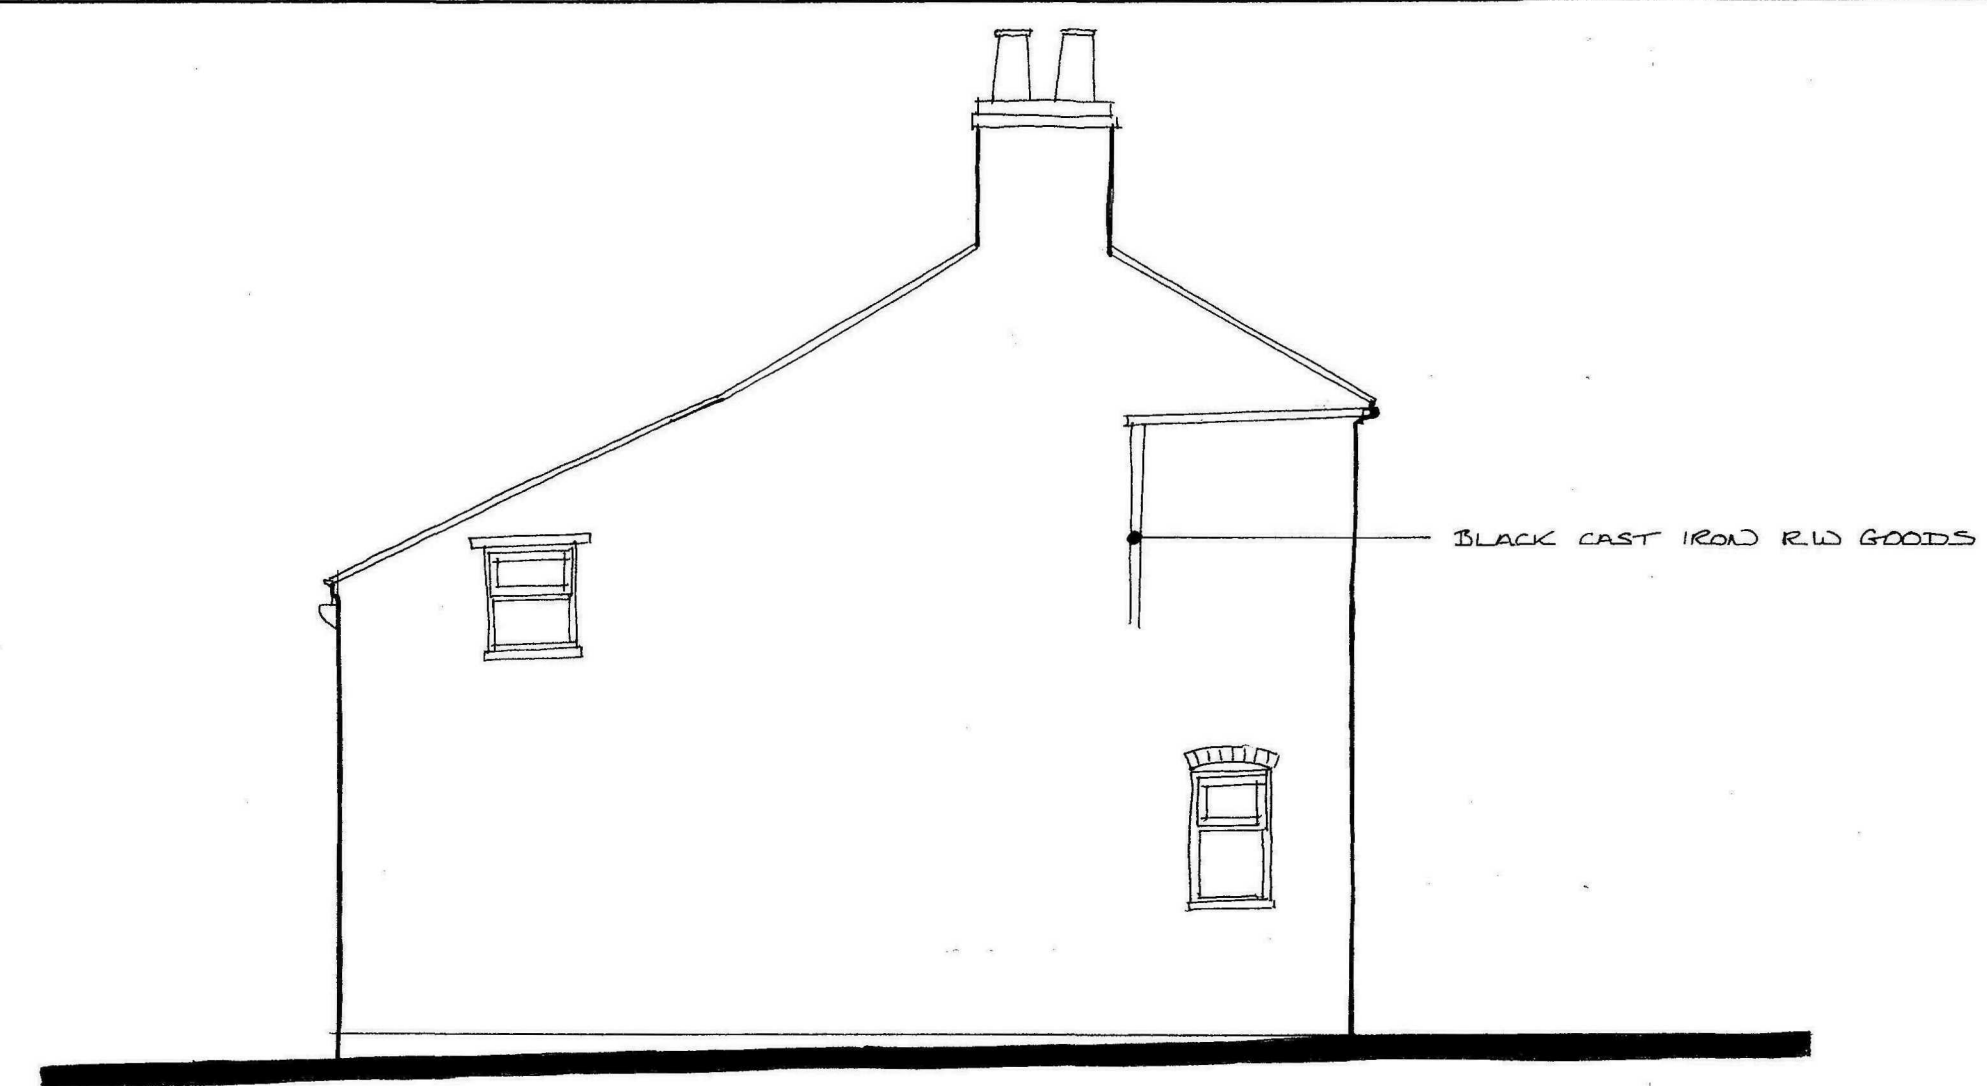


SIDE ELEVATION (WEST)



SIDE ELEVATION (EAST)



GROUND FLOOR PLAN

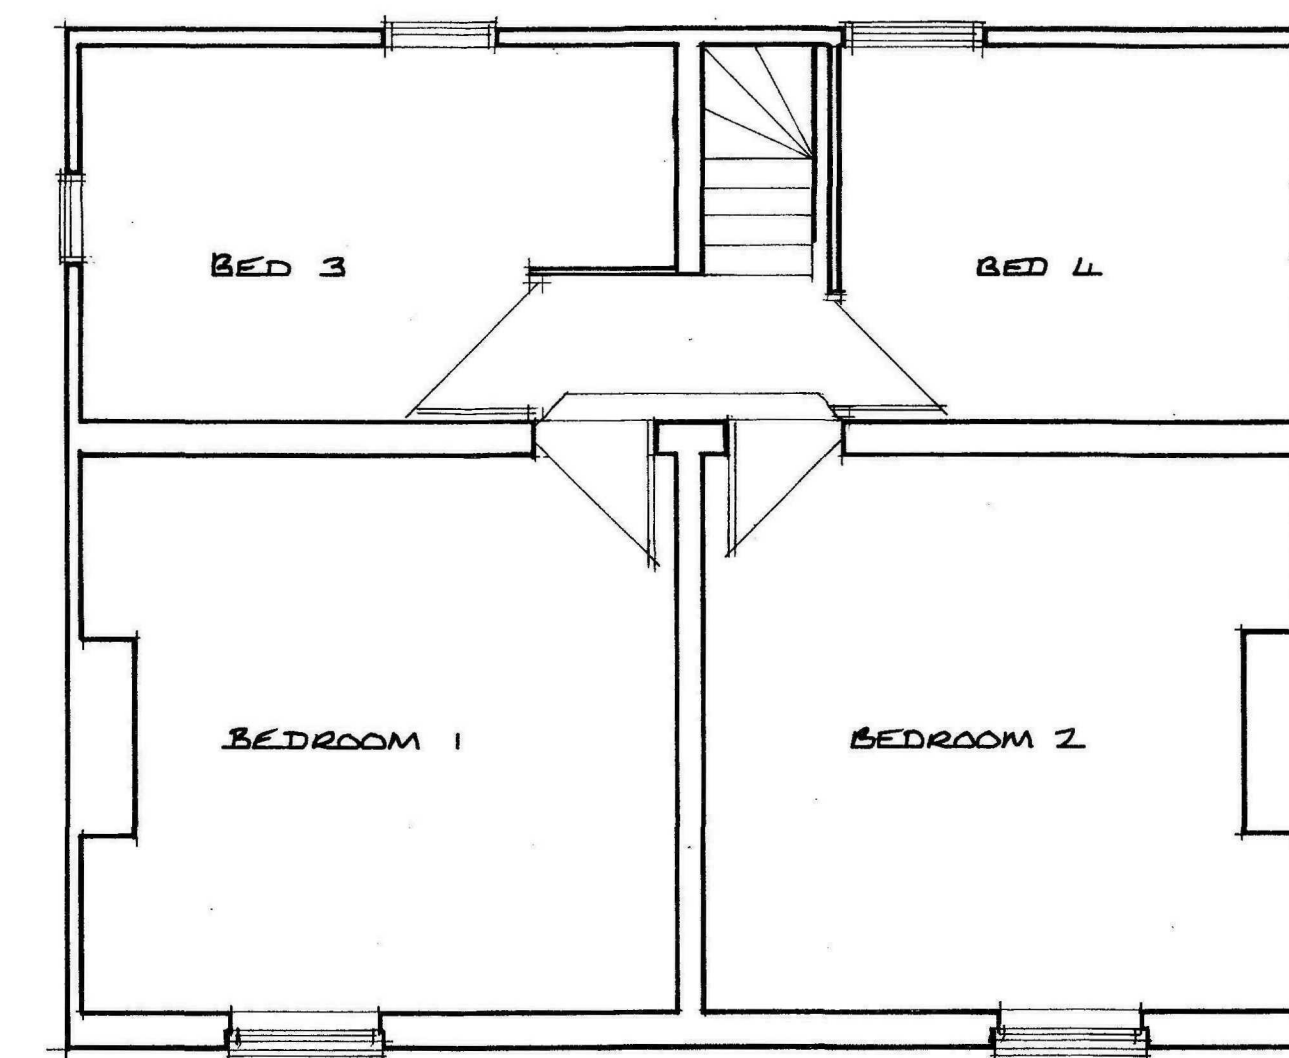

FIRST FLOOR PLAN

rev	date	Copyright reserved	Do not scale	All dimensions to be checked on site	
Project		ALTERATIONS AND EXTENSION TO RIVETT HOUSE, LANGHOLE GROVE, PINCHBECK			
Drawing		Date	Scale	Job No	Dm No
EXISTING FLOOR PLANS AND ELEVATIONS		20/04/14	Jan-50		AS-01