




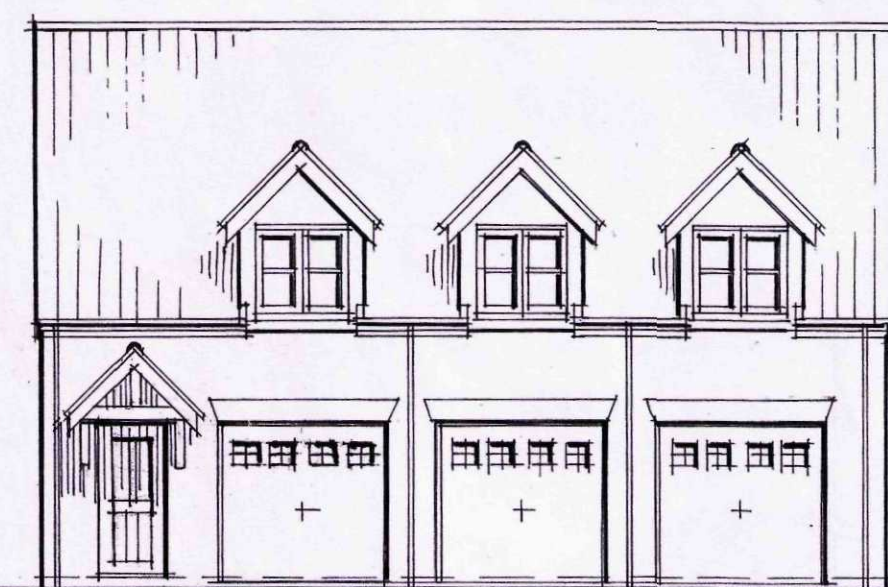


FRONT ELEVATION

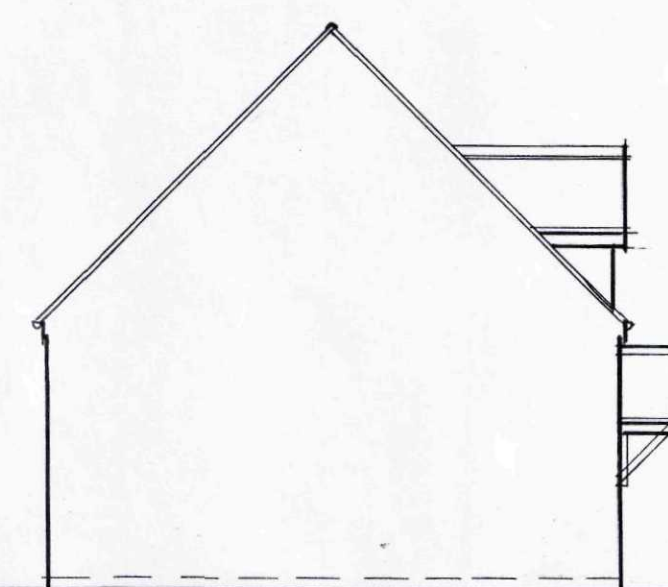


SIDE ELEVATION

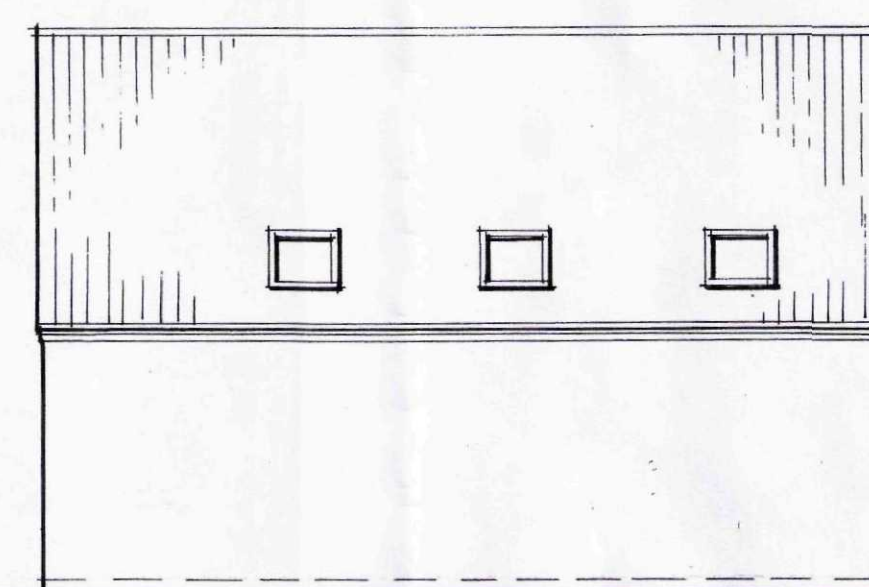



REAR ELEVATION

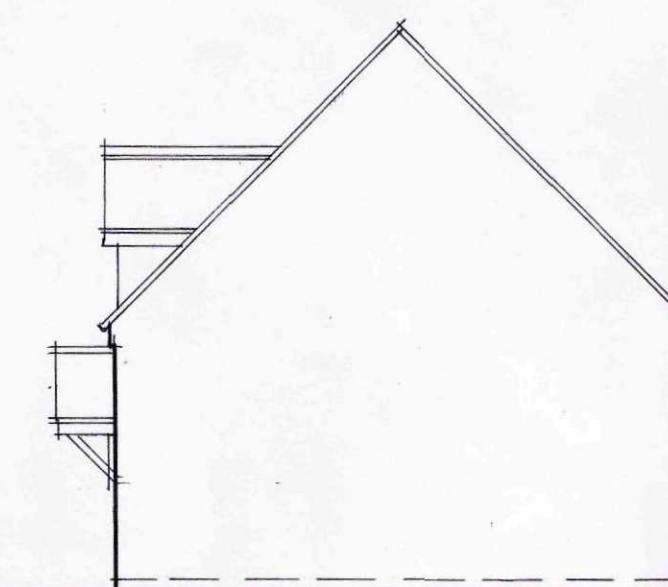


SIDE ELEVATION

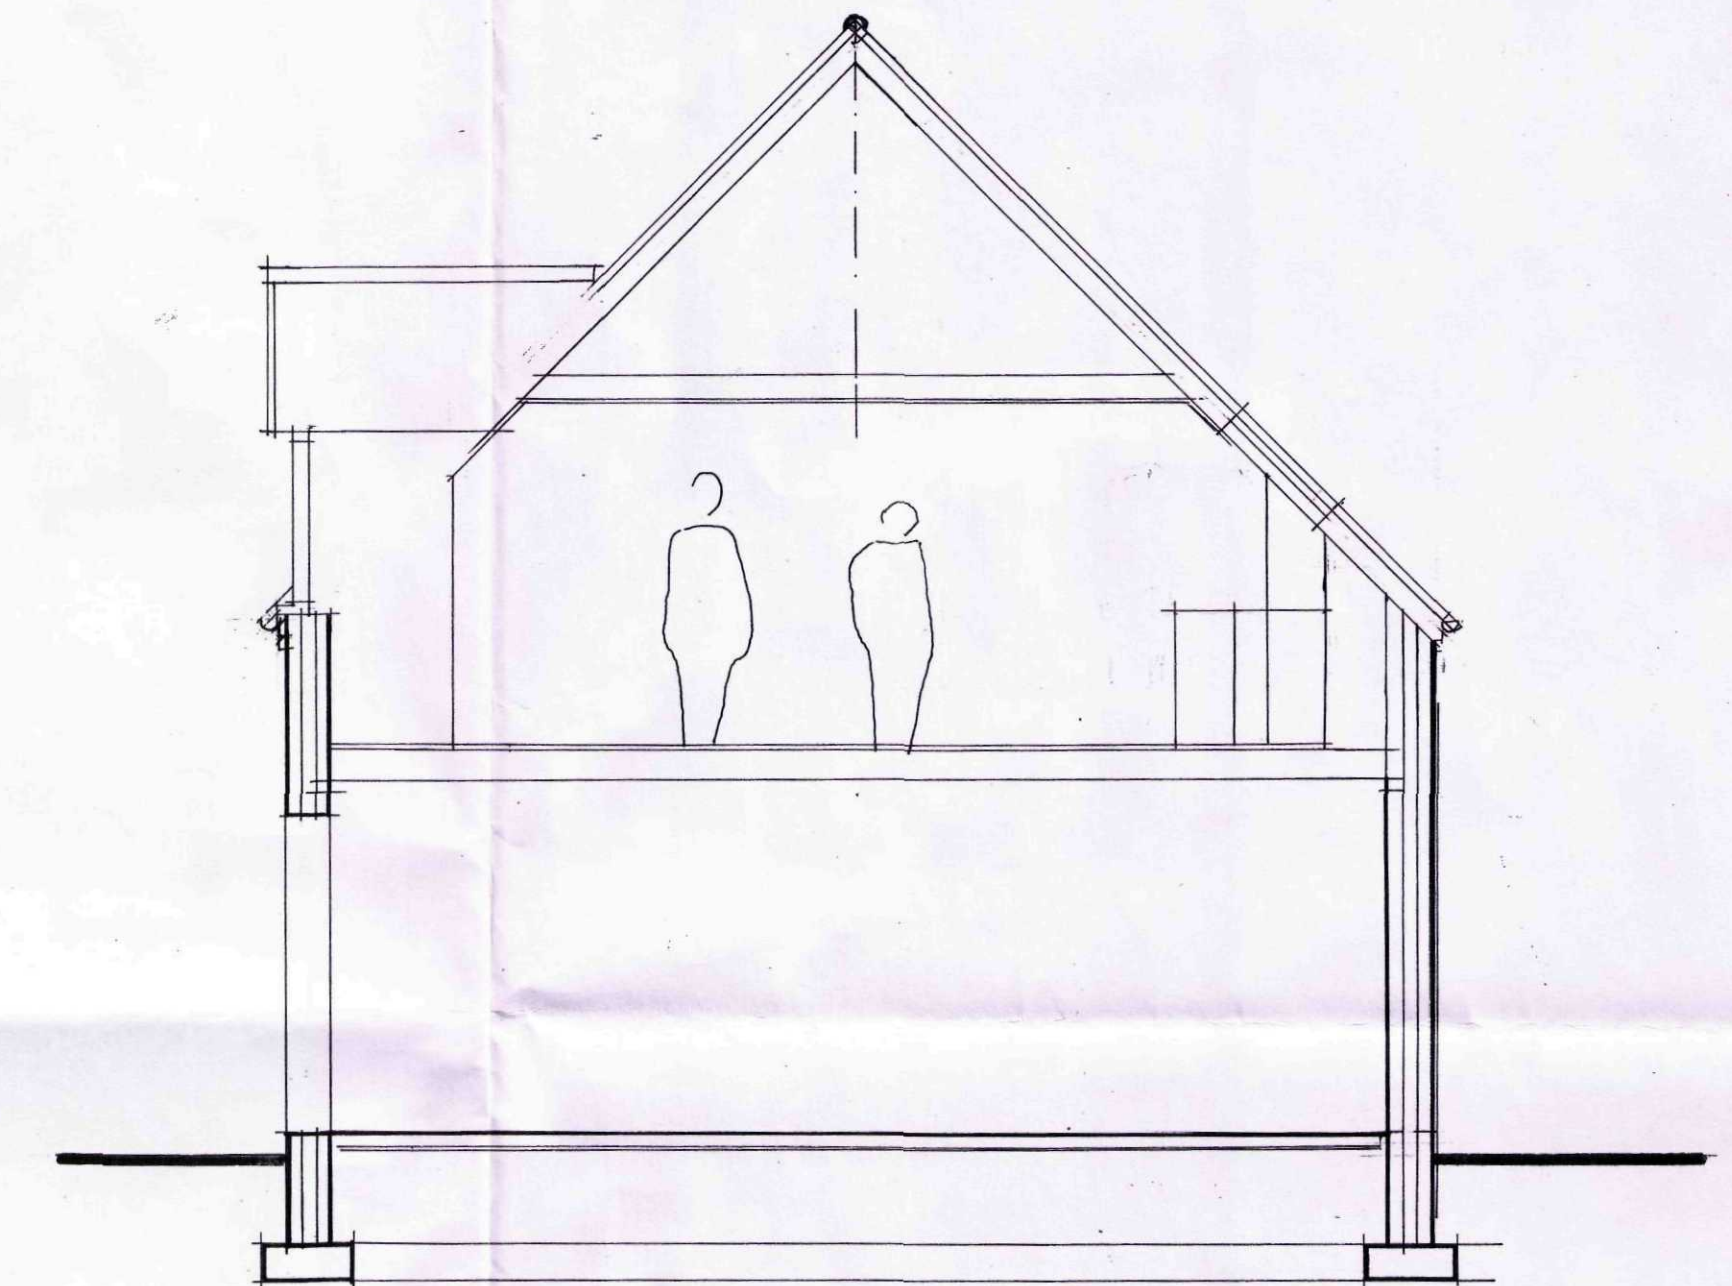

TYPICAL SECTION A-A 1:50

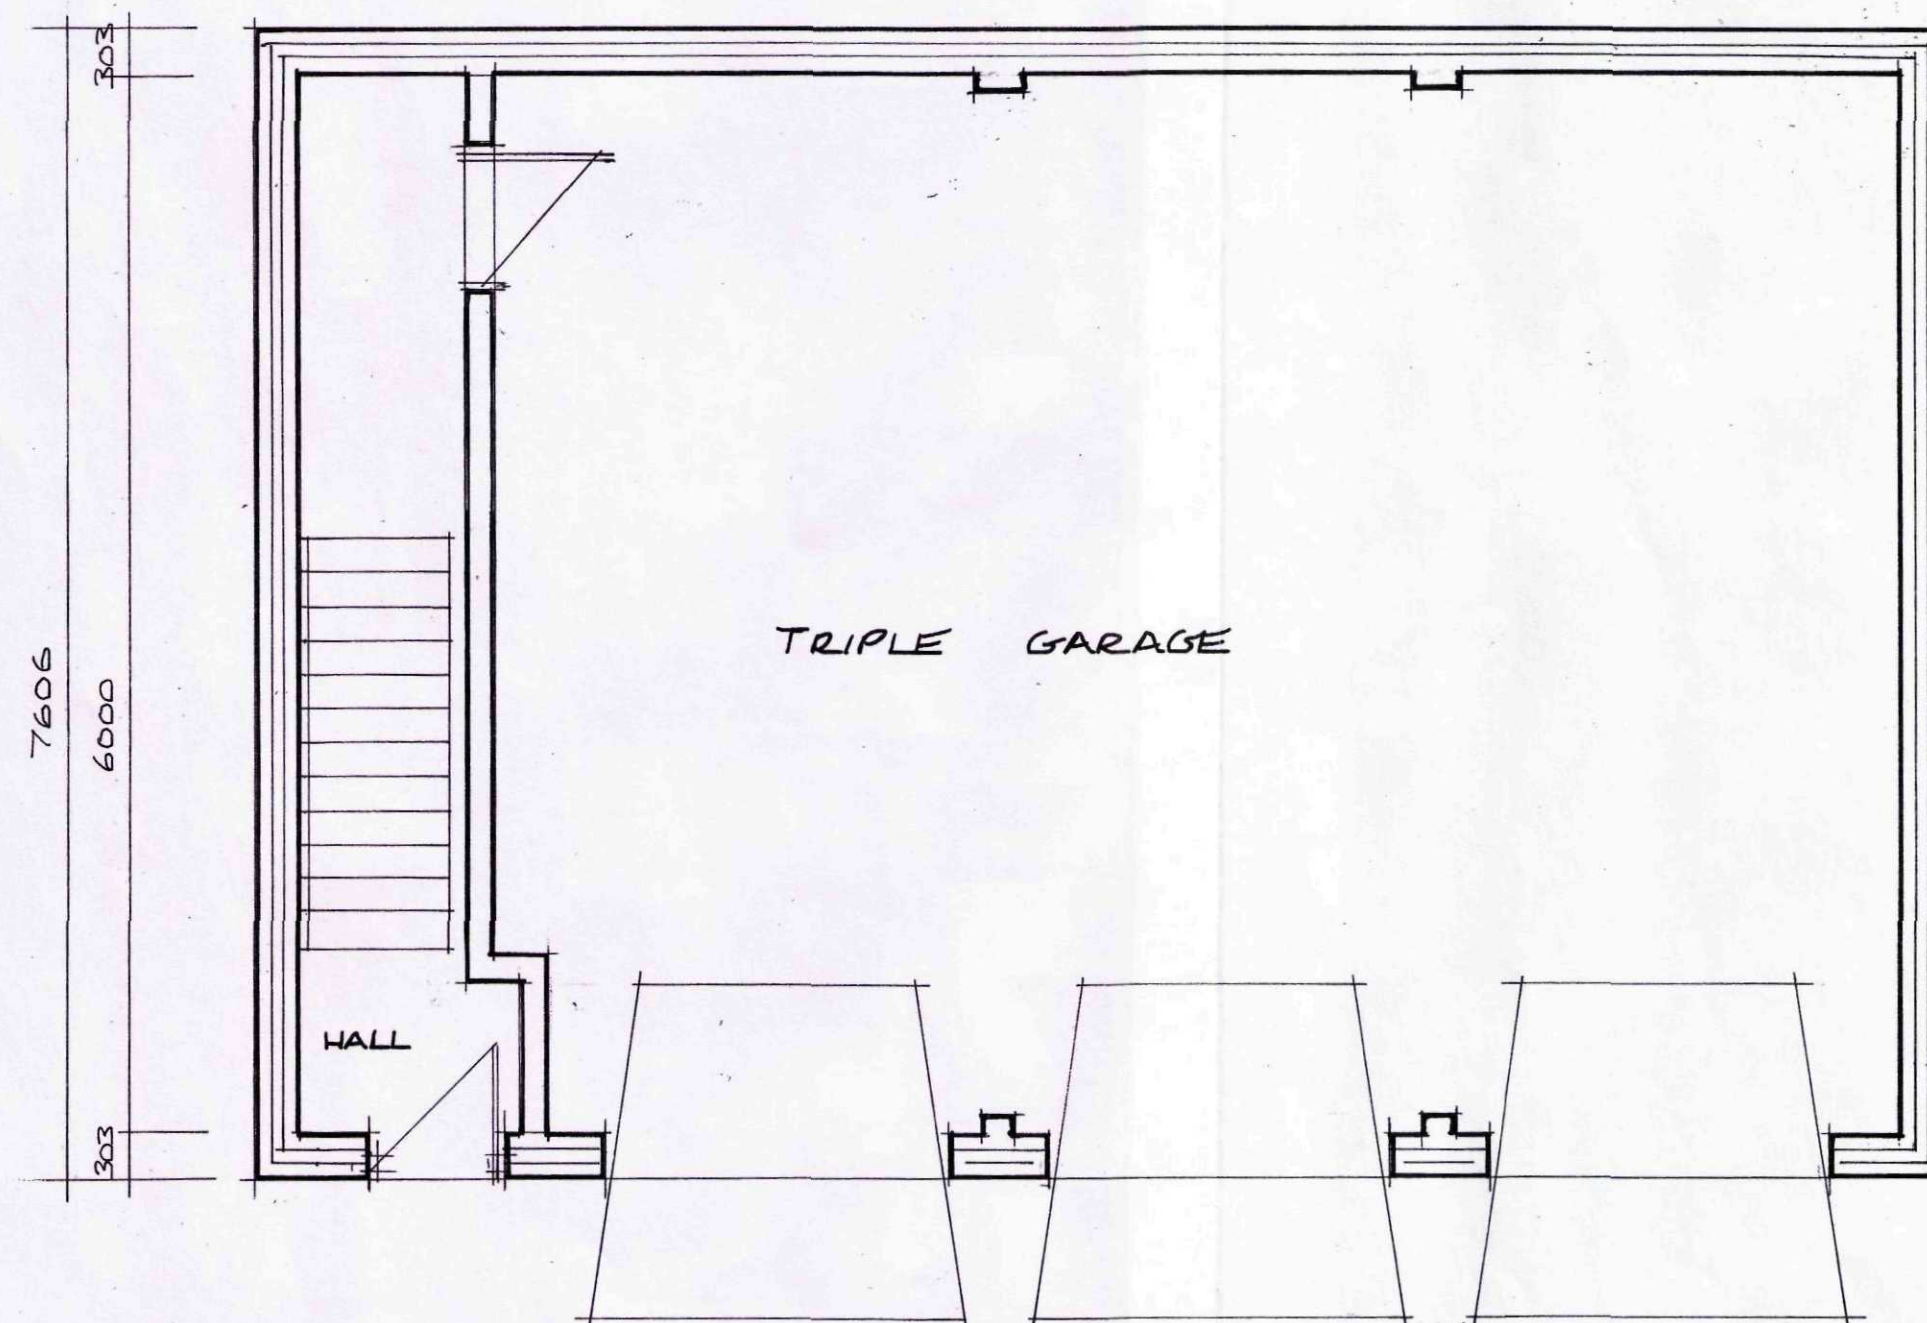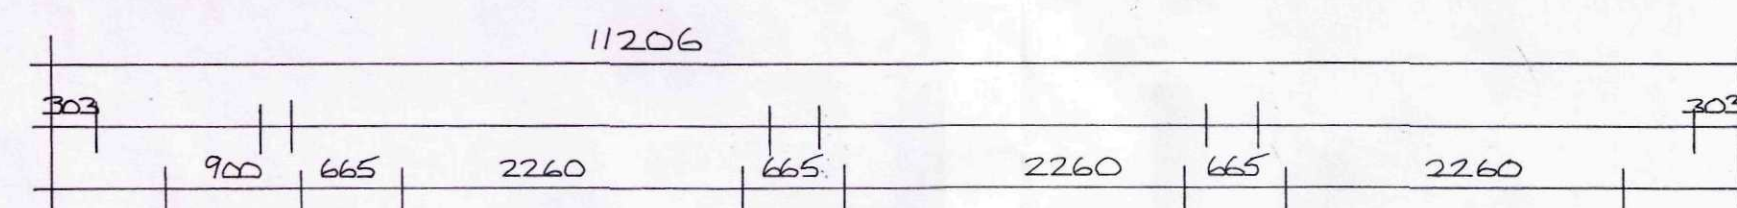

GROUND FLOOR PLAN

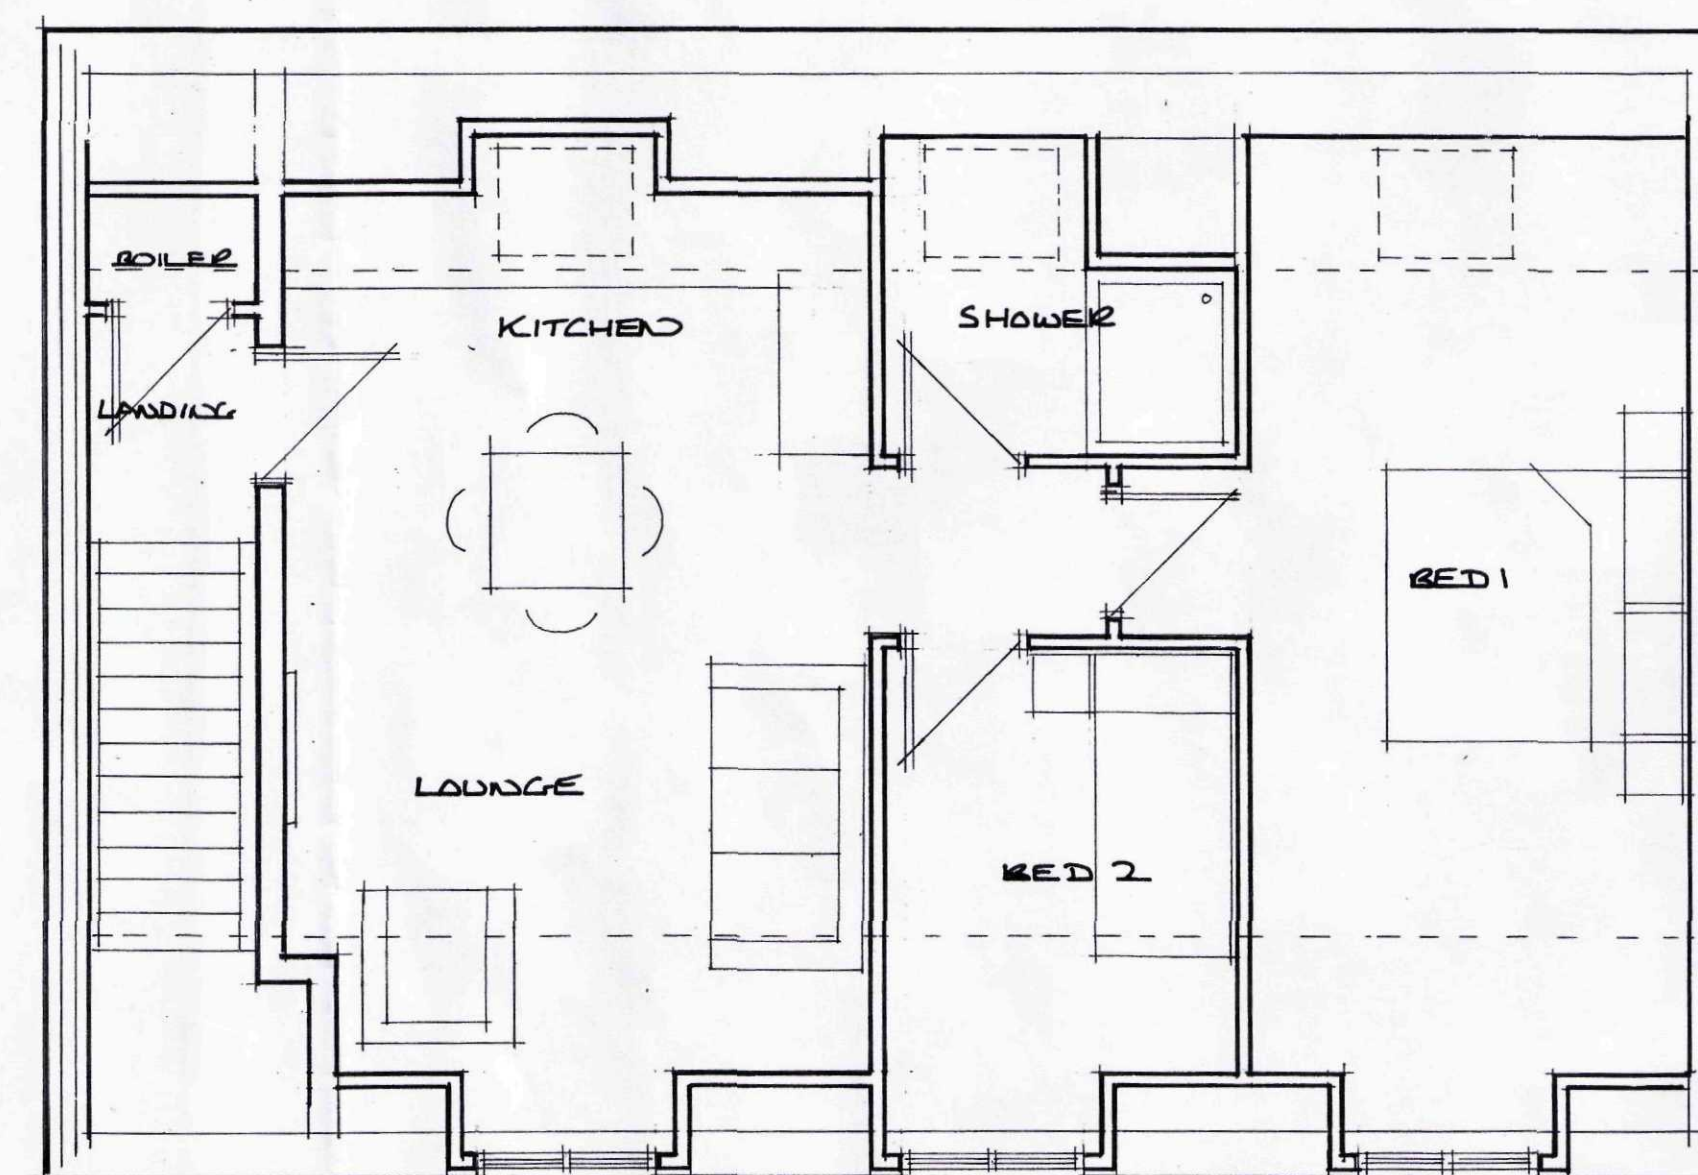

FIRST FLOOR PLAN

AMENDED PLAN
Ref. A1

SHDC
Planning & Development
22 JUN 2015
Ref: 0189-15

Rev	Date	Copyright reserved	Do not scale	All dimensions to be checked on site
Project	ALTERATIONS AND EXTENSION TO RIVETT HOUSE, LANGHOLE DRIVE, PINCHBECK			
Drawing	PROPOSED GARAGE FLOOR PLANS AND ELEVATIONS			
Date	18/06/15	Scale	1:100, 1:50	Job No
				Dm No. AB-03
				Rev