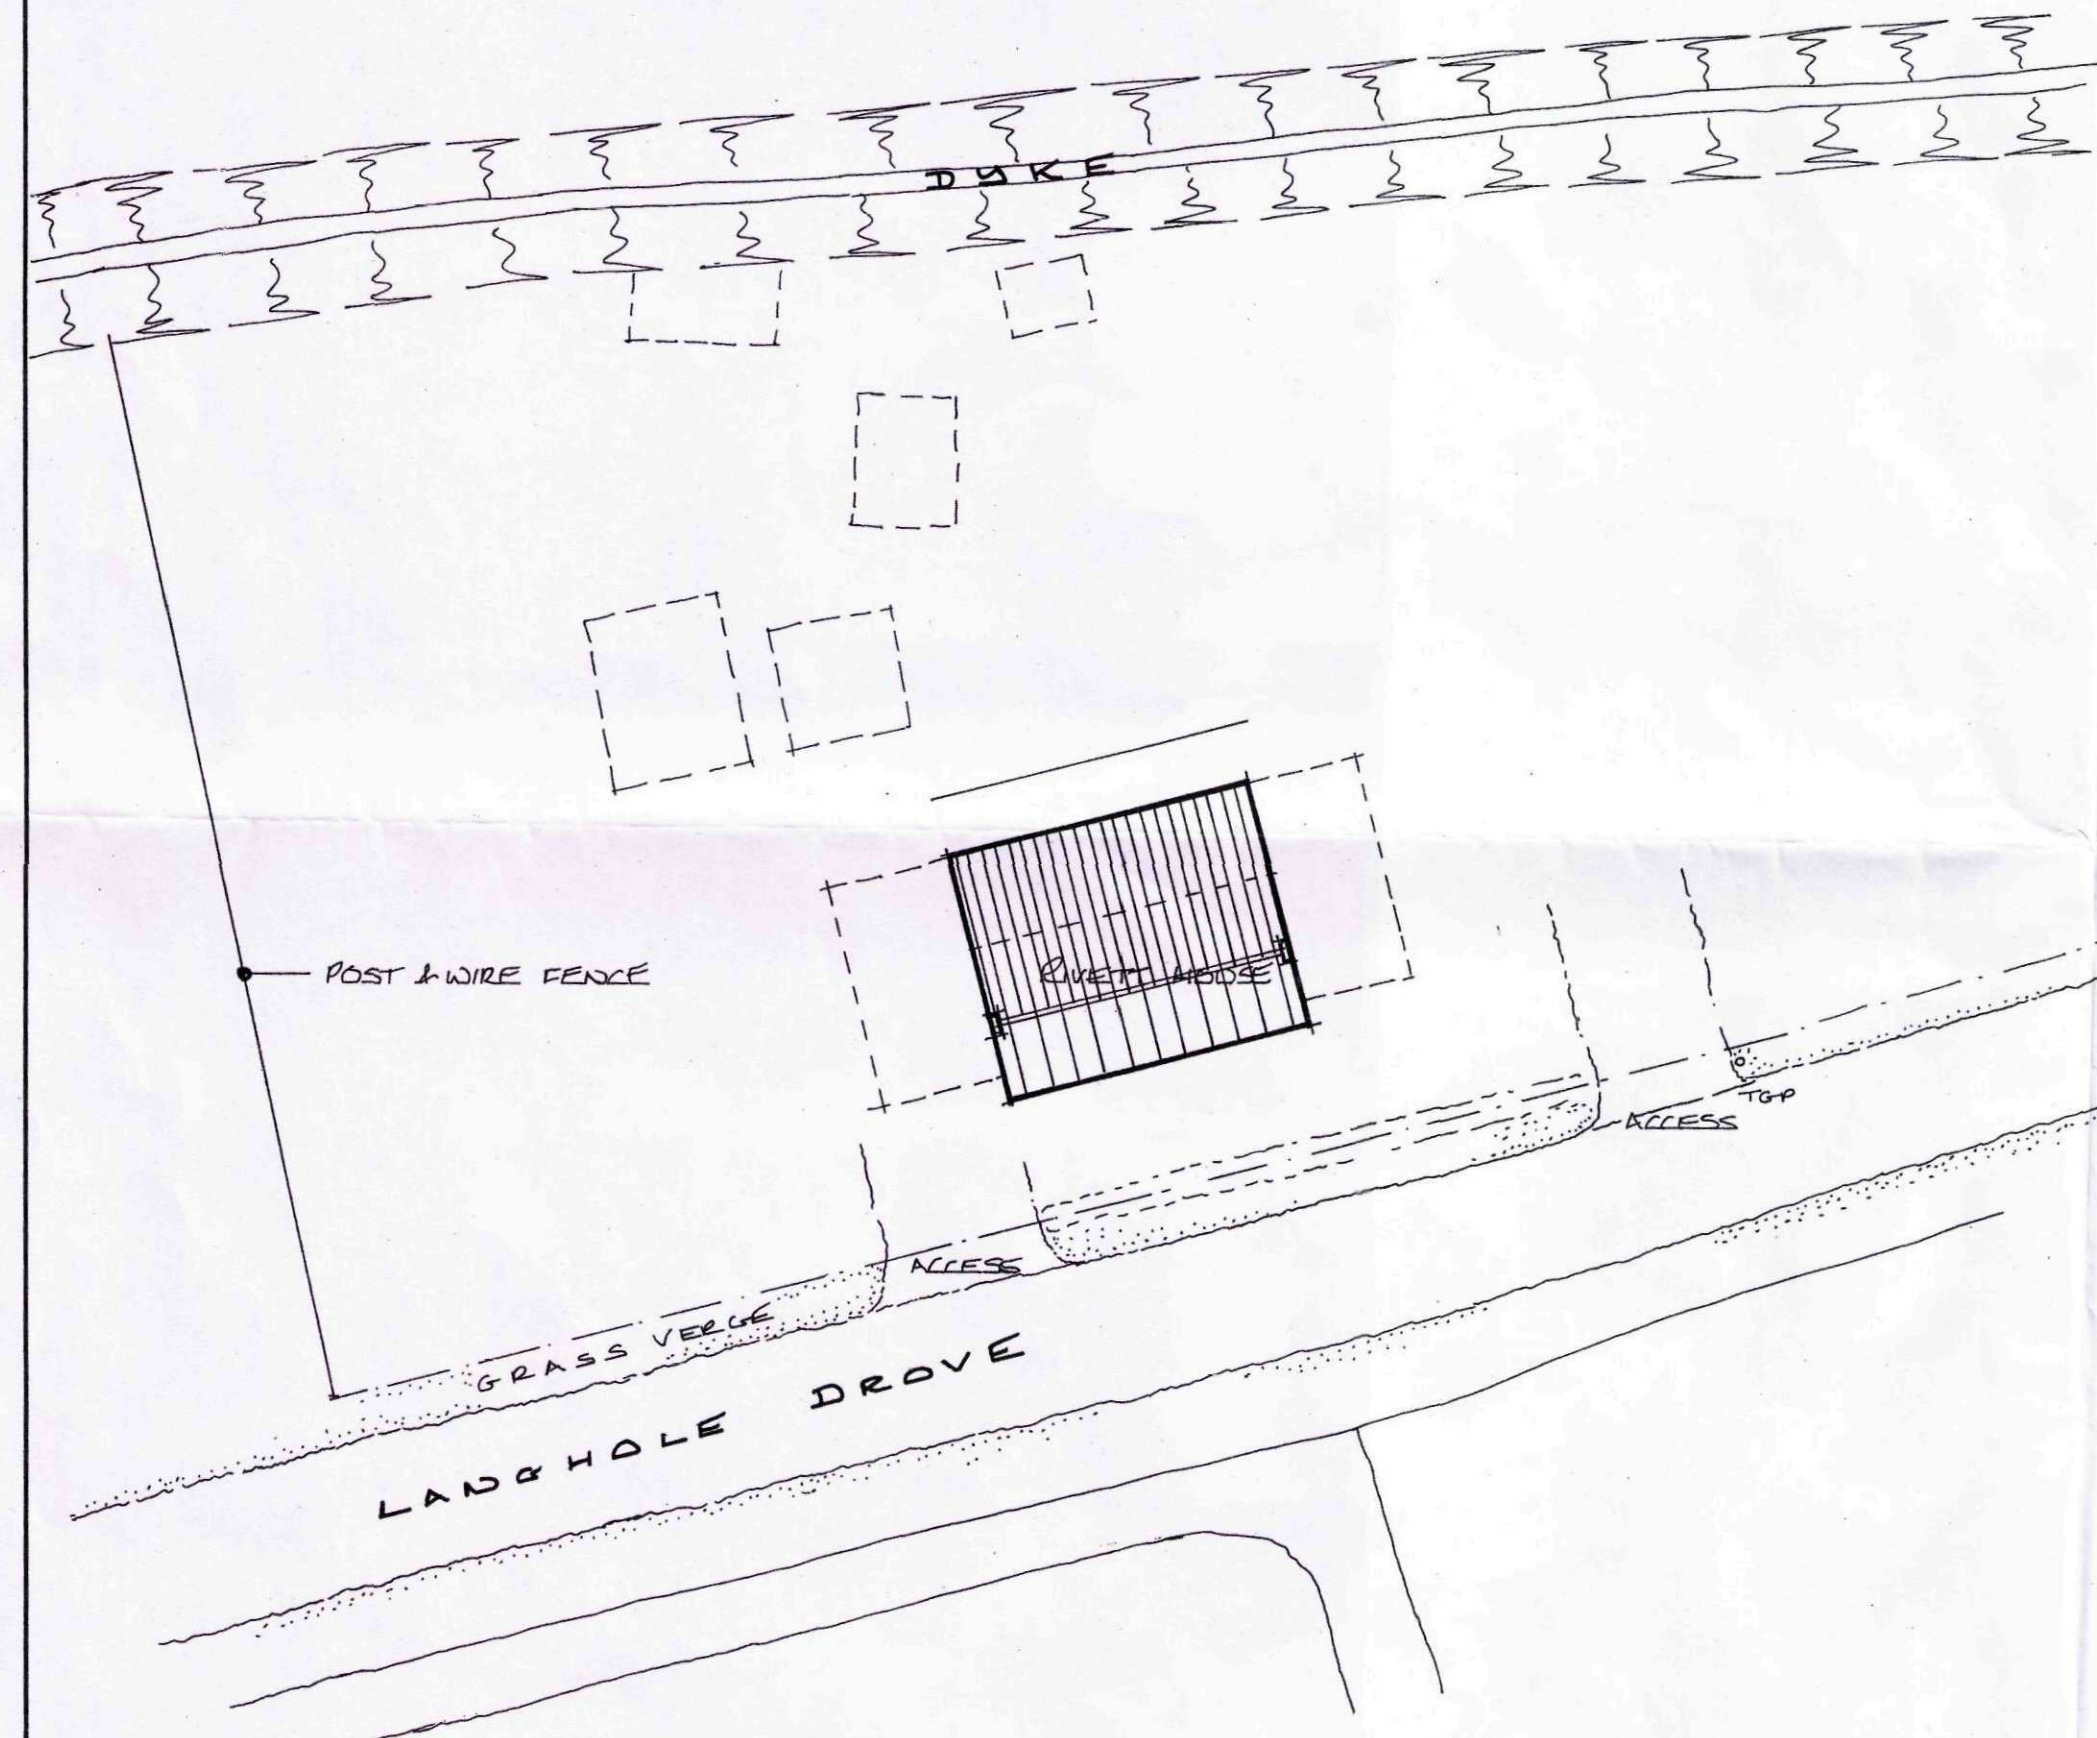


AMENDED PLAN
Ref. A2

D 14/7/15 POSITION REVISED
C 15/6/15 GRADGE REVISED

A		EXTENSION SIZE REDUCED FOR PLANNING			
rev	date	Copyright reserved	Do not scale	All dimensions to be checked on site	
Project		ALTERATIONS AND EXTENSION TO RIVETT HOUSE LANGHOLE DRIVE, PINCHBECK			
Drawing					
EXISTING AND PROPOSED SITE PLAN		Date	Scale	Job No	Dim No
		20/04/14	1:200 @ A2		AB-02
					Rev D

SHC
Planning & Development
08 JUL 2015
Ref: 0189-15

0 2 4 6 8 10 20m
SCALE