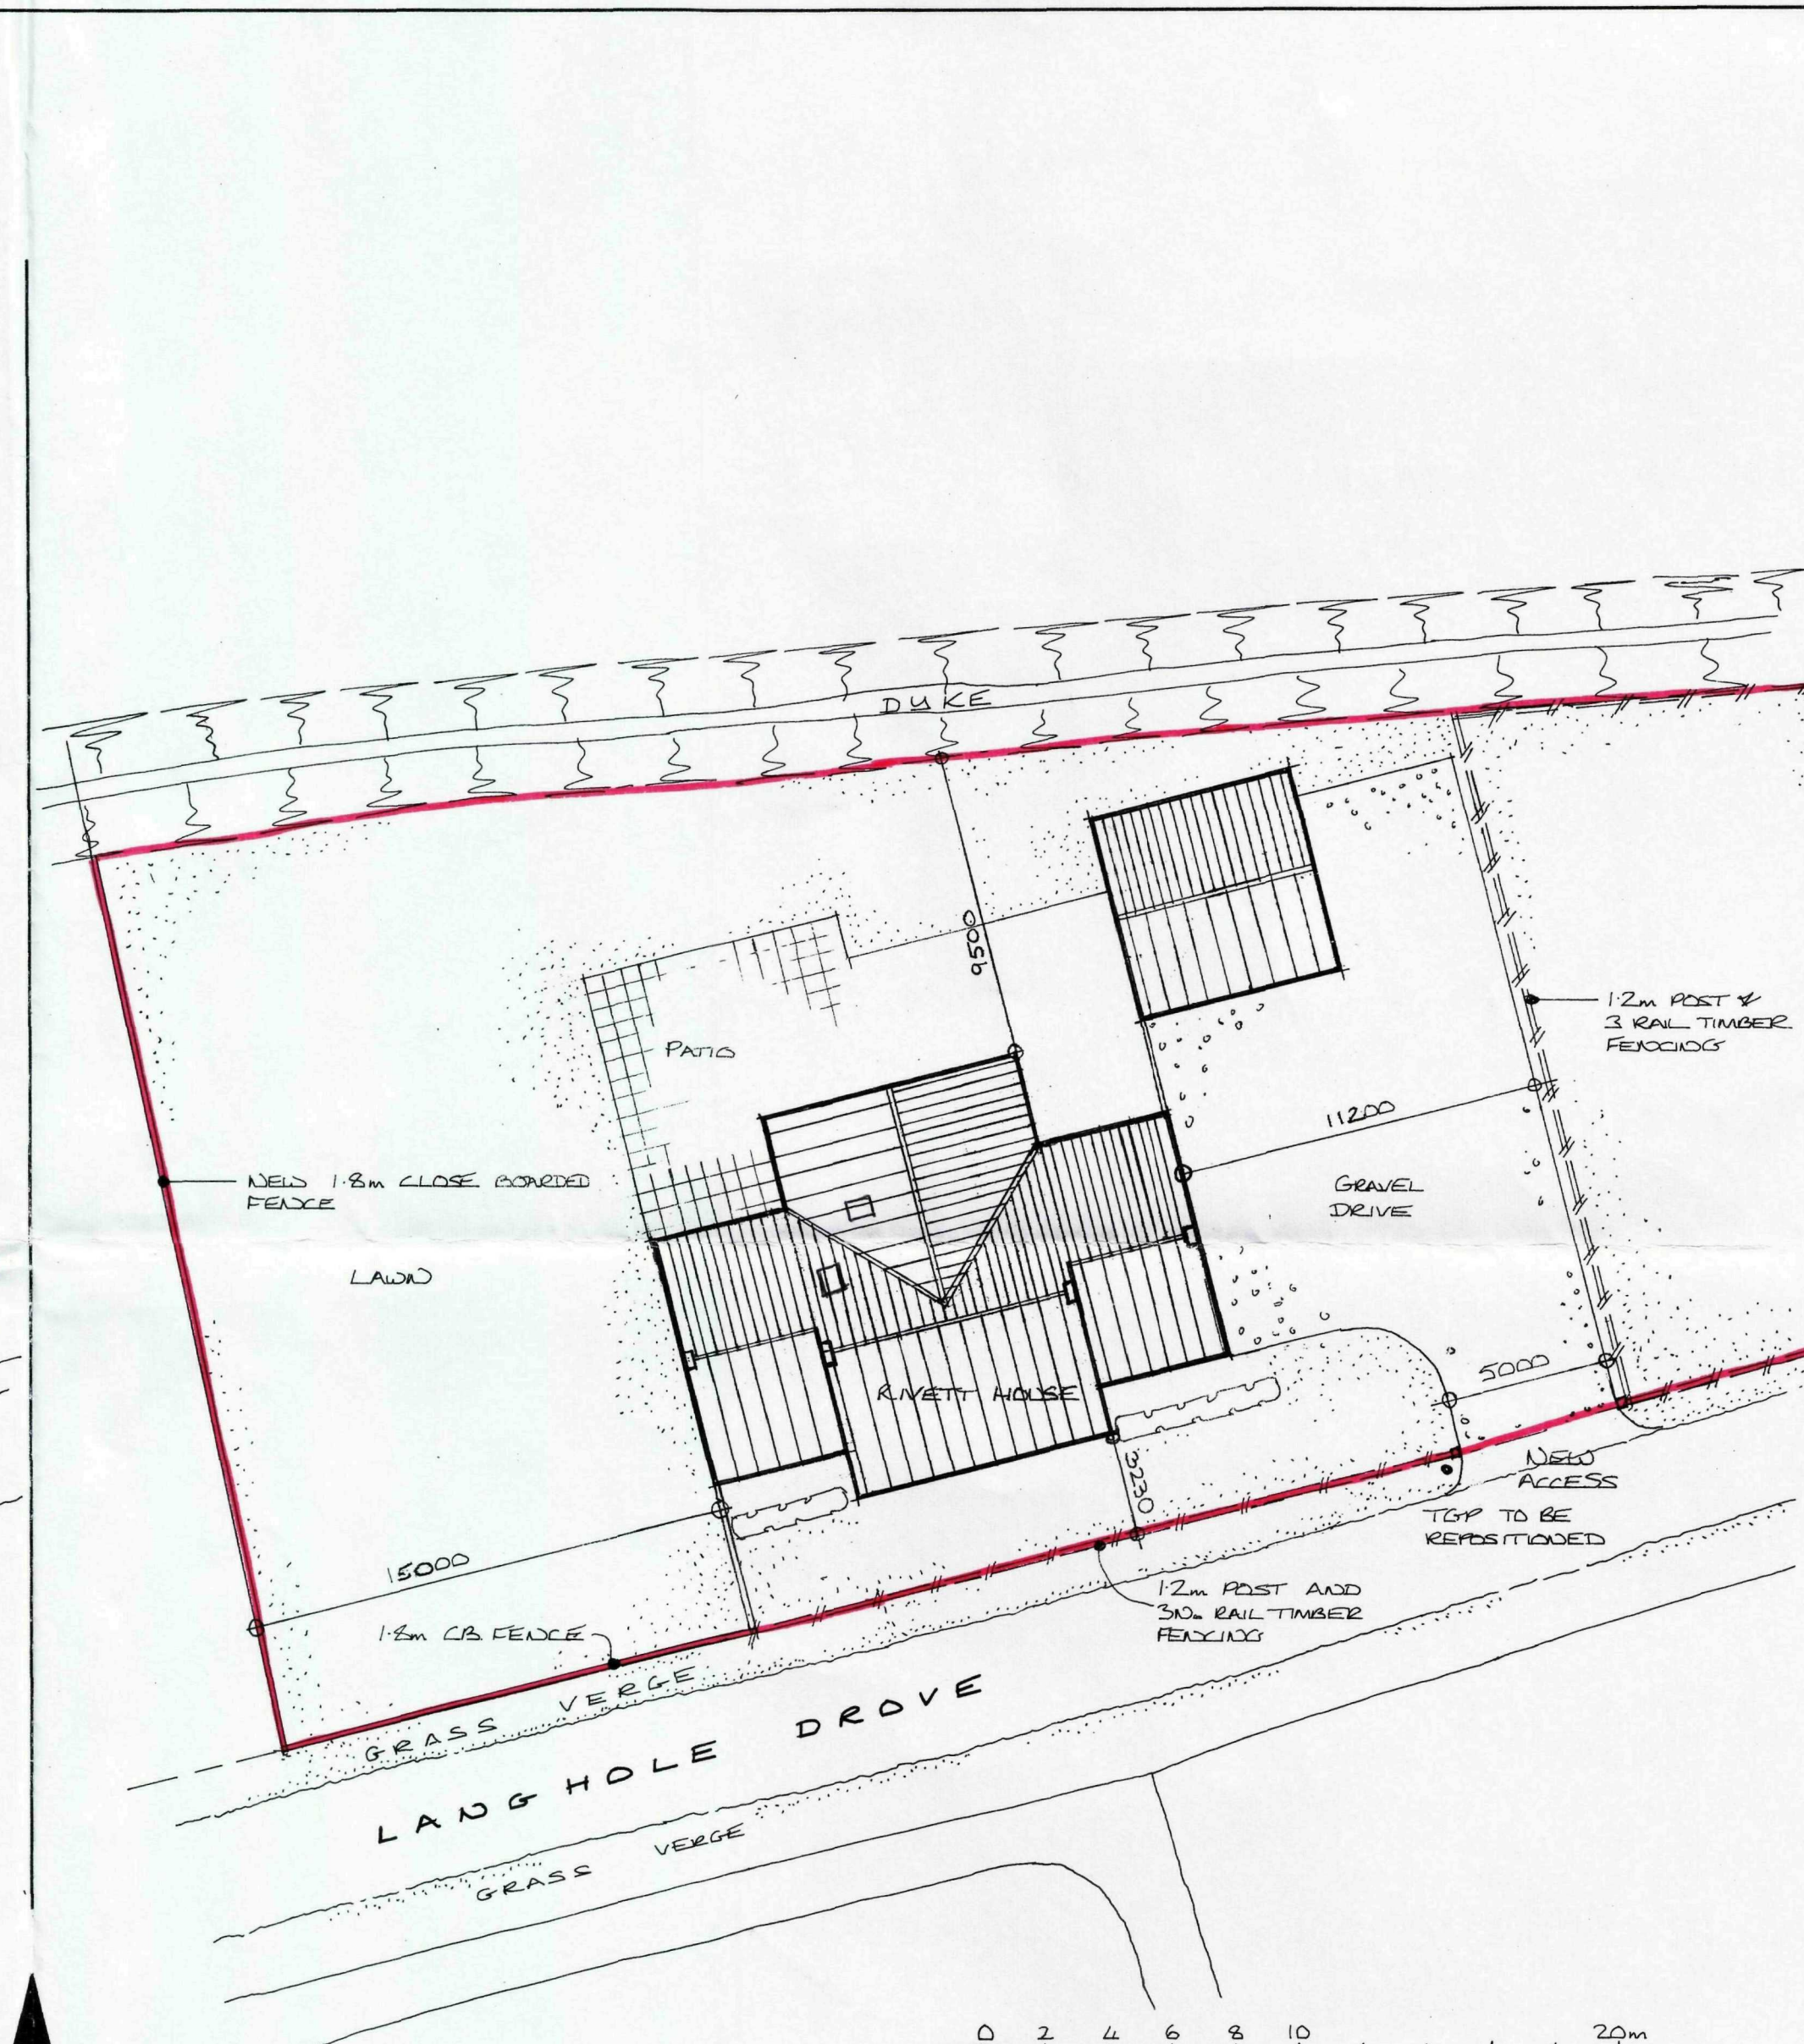
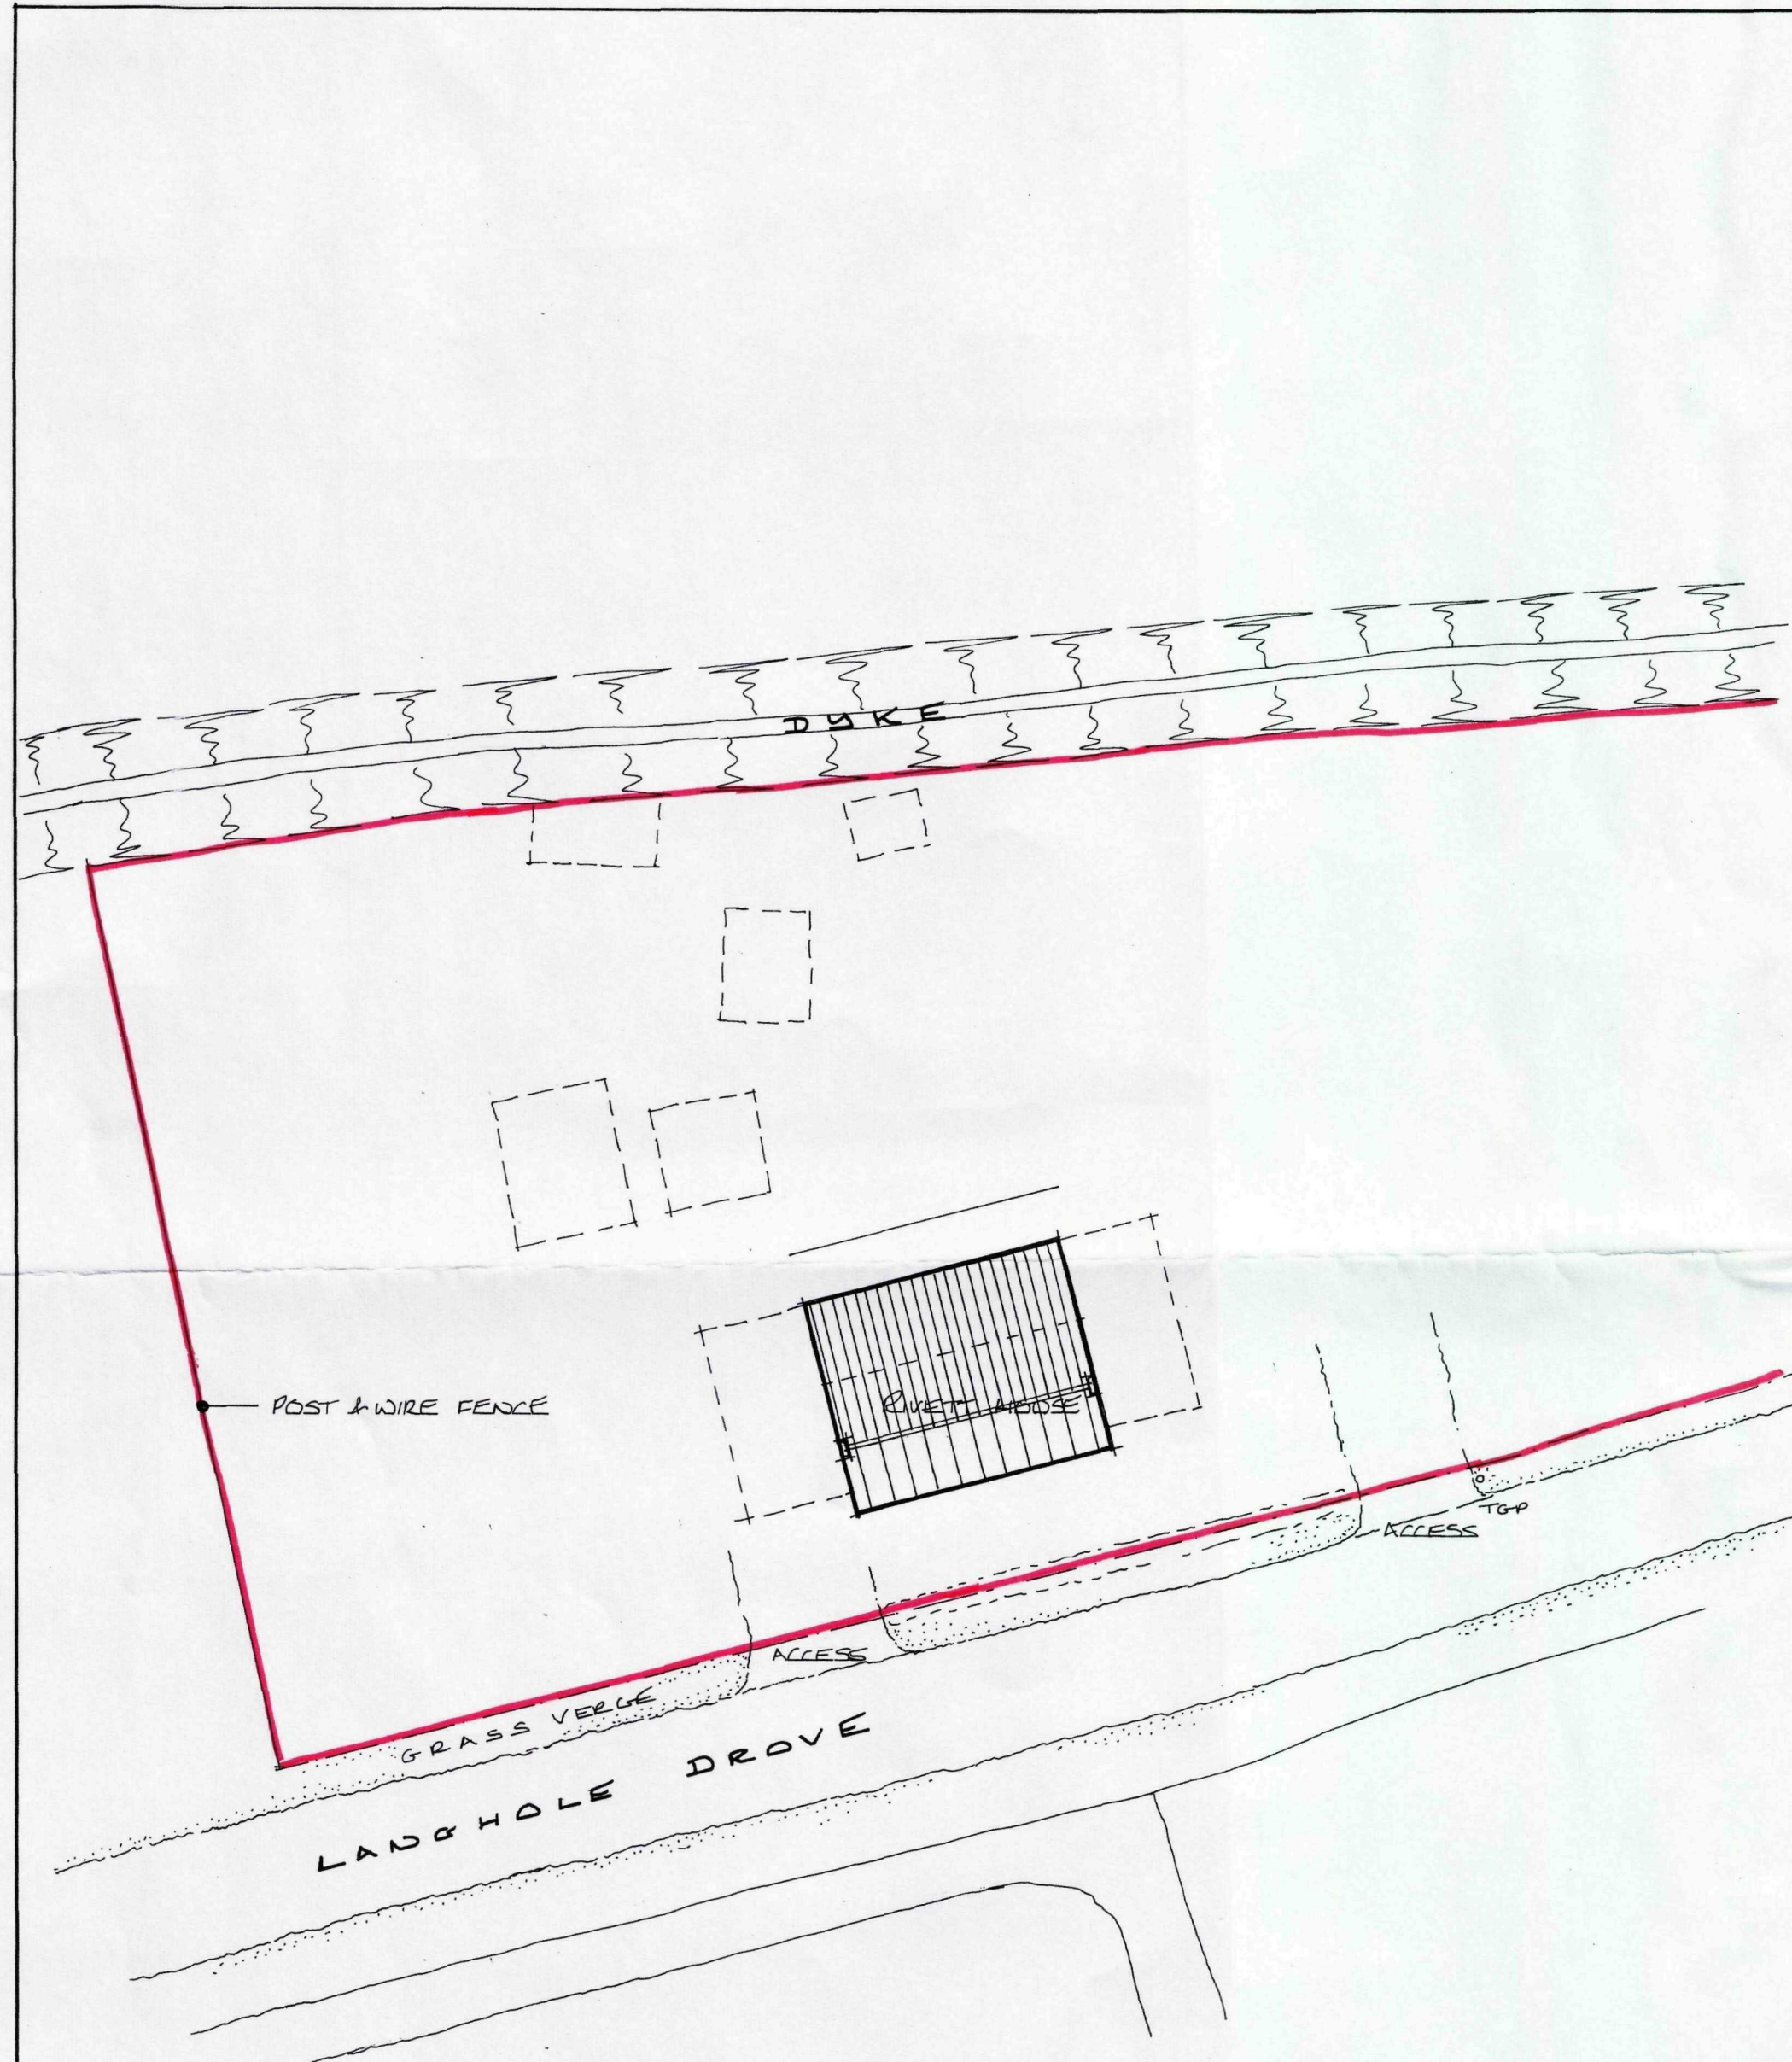


A		25/06/14		EXTENSION SIZE REDUCED FOR PLANNING			
rev	date	Copyright reserved		Do not scale		All dimensions to be checked on site	
Project		ALTERATIONS AND EXTENSION TO RIVETT HOUSE LANGHOLE DROVE, PINCHBECK					
Drawing							
EXISTING AND PROPOSED SITE PLAN		Date	Scale	Job No	Dim No.	Rev	
		20/04/14	1:200 @ A2		AB-02	B	