
PLAN 1 - LOCATION PLAN - ANFIELD BARNS, SMALL DROVE LANE, WEST PINCHBECK, SPALDING, LINCOLNSHIRE, PE11 3NL

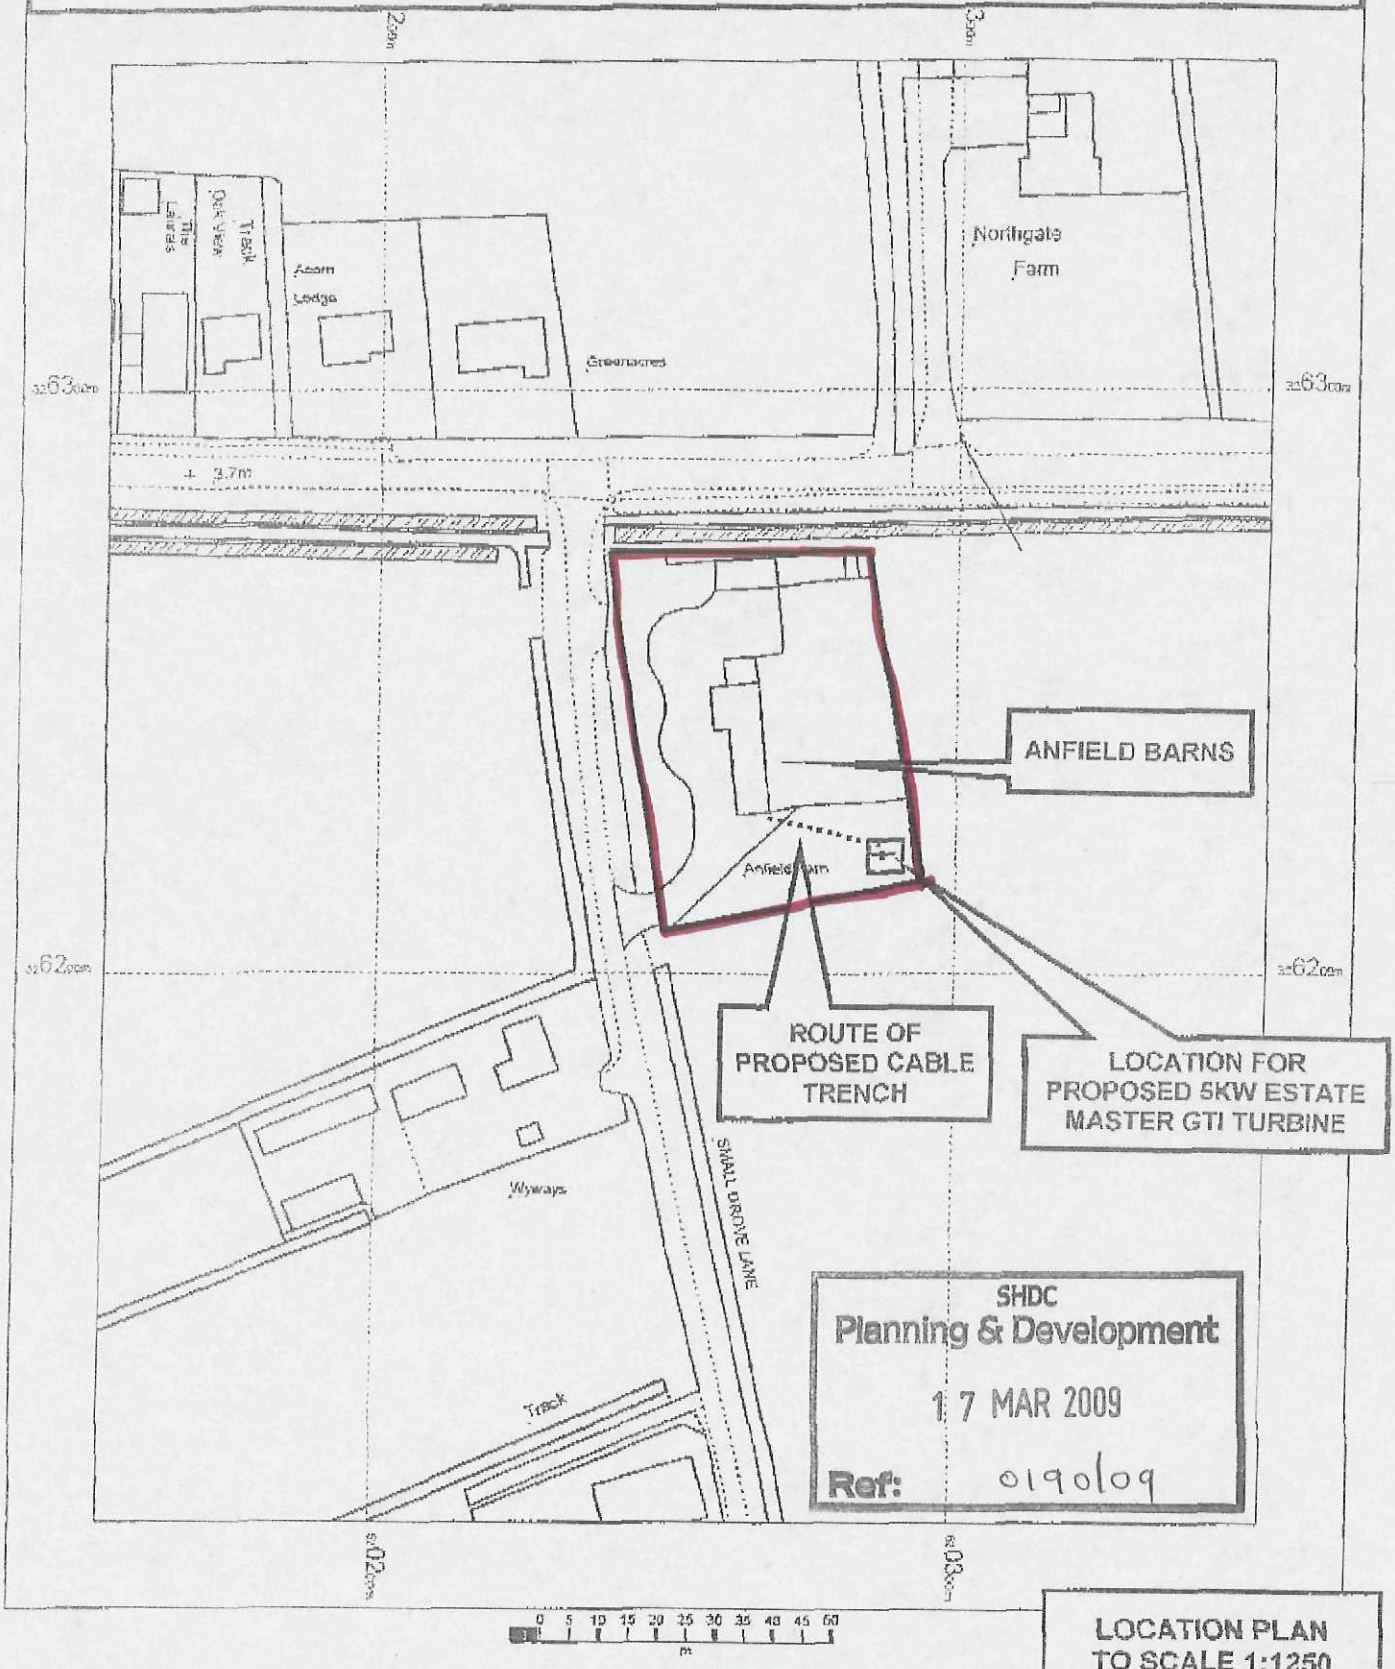

LOCATION PLAN TO SCALE 1:1250 PREPARED BY JOHN DIXON HART ON BEHALF OF ONE NATION RENEWABLES LTD

DETERMINED PLAN

N

Mr. Smalley
Anfield Barns
Small Drove Lane
West Pinchbeck
Spalding
Lincolnshire
PE11 3NL

OS Mastermap
13 January 2009
www.centremapslive.com

1:1250 scale print at A4

© Crown Copyright. All rights reserved. Licence no. 10001998

Mapping sourced from Ordnance Survey

CENTREMAPSlive www.centremapslive.co.uk