

PLAN 2 - BLOCK DRAWING - MR. SMALLEY, ANFIELD BARNS, SMALL DROVE LANE, WEST PINCHBECK,SPALDING, LINCOLNSHIRE, PE11 3NL

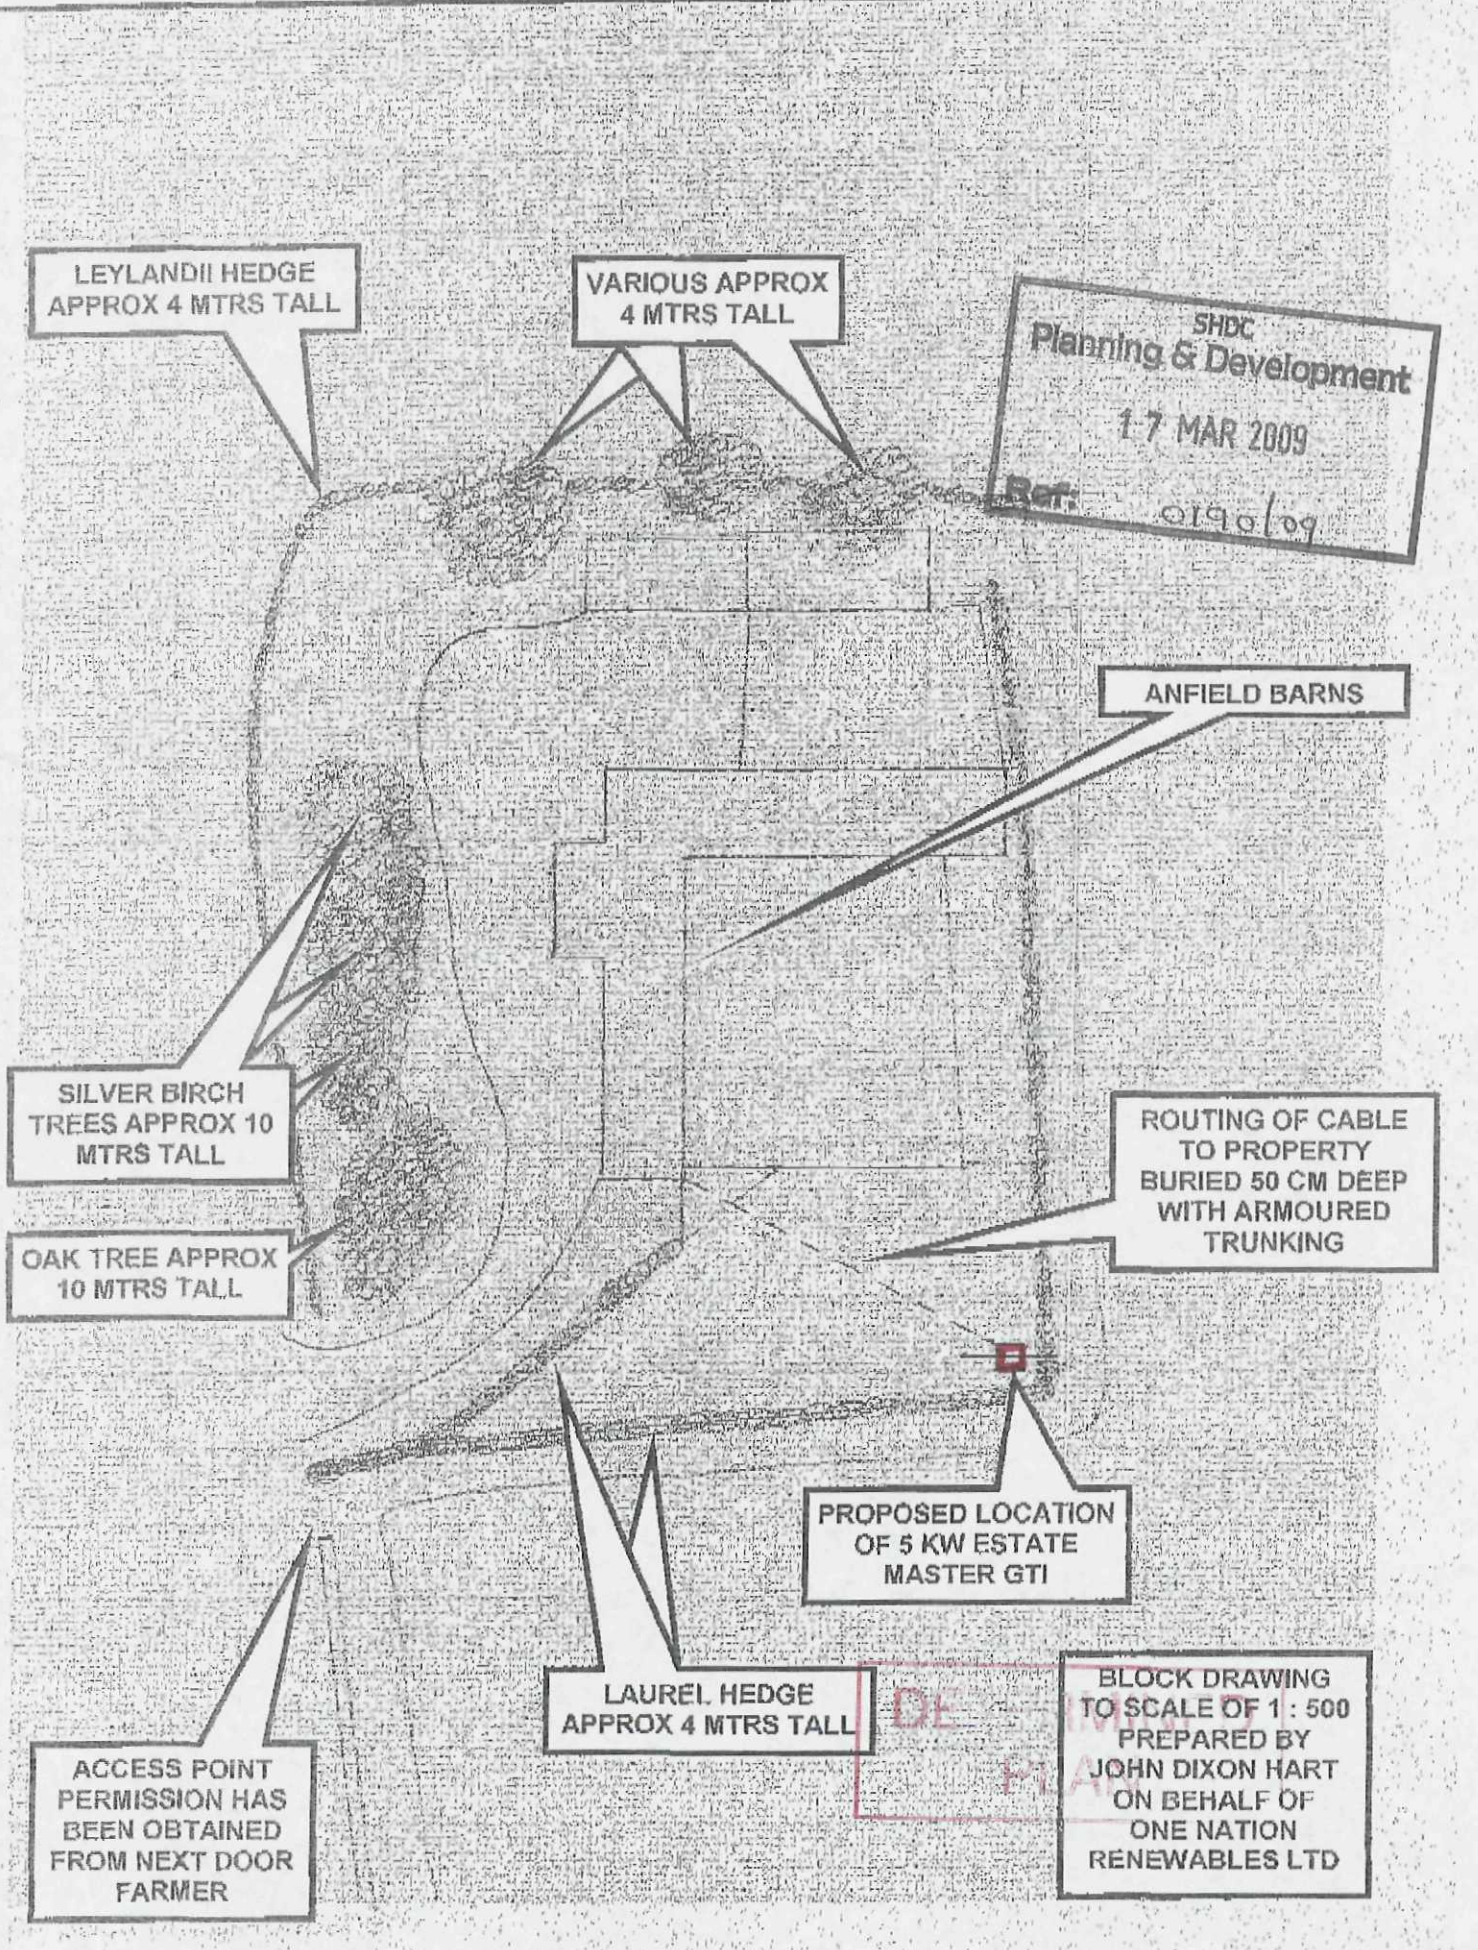

PLAN 3 - ONE NATION Renewables Ltd
5 KW Estate Master GTI
Low Wind Speed Wind Turbine with Tapered Tower

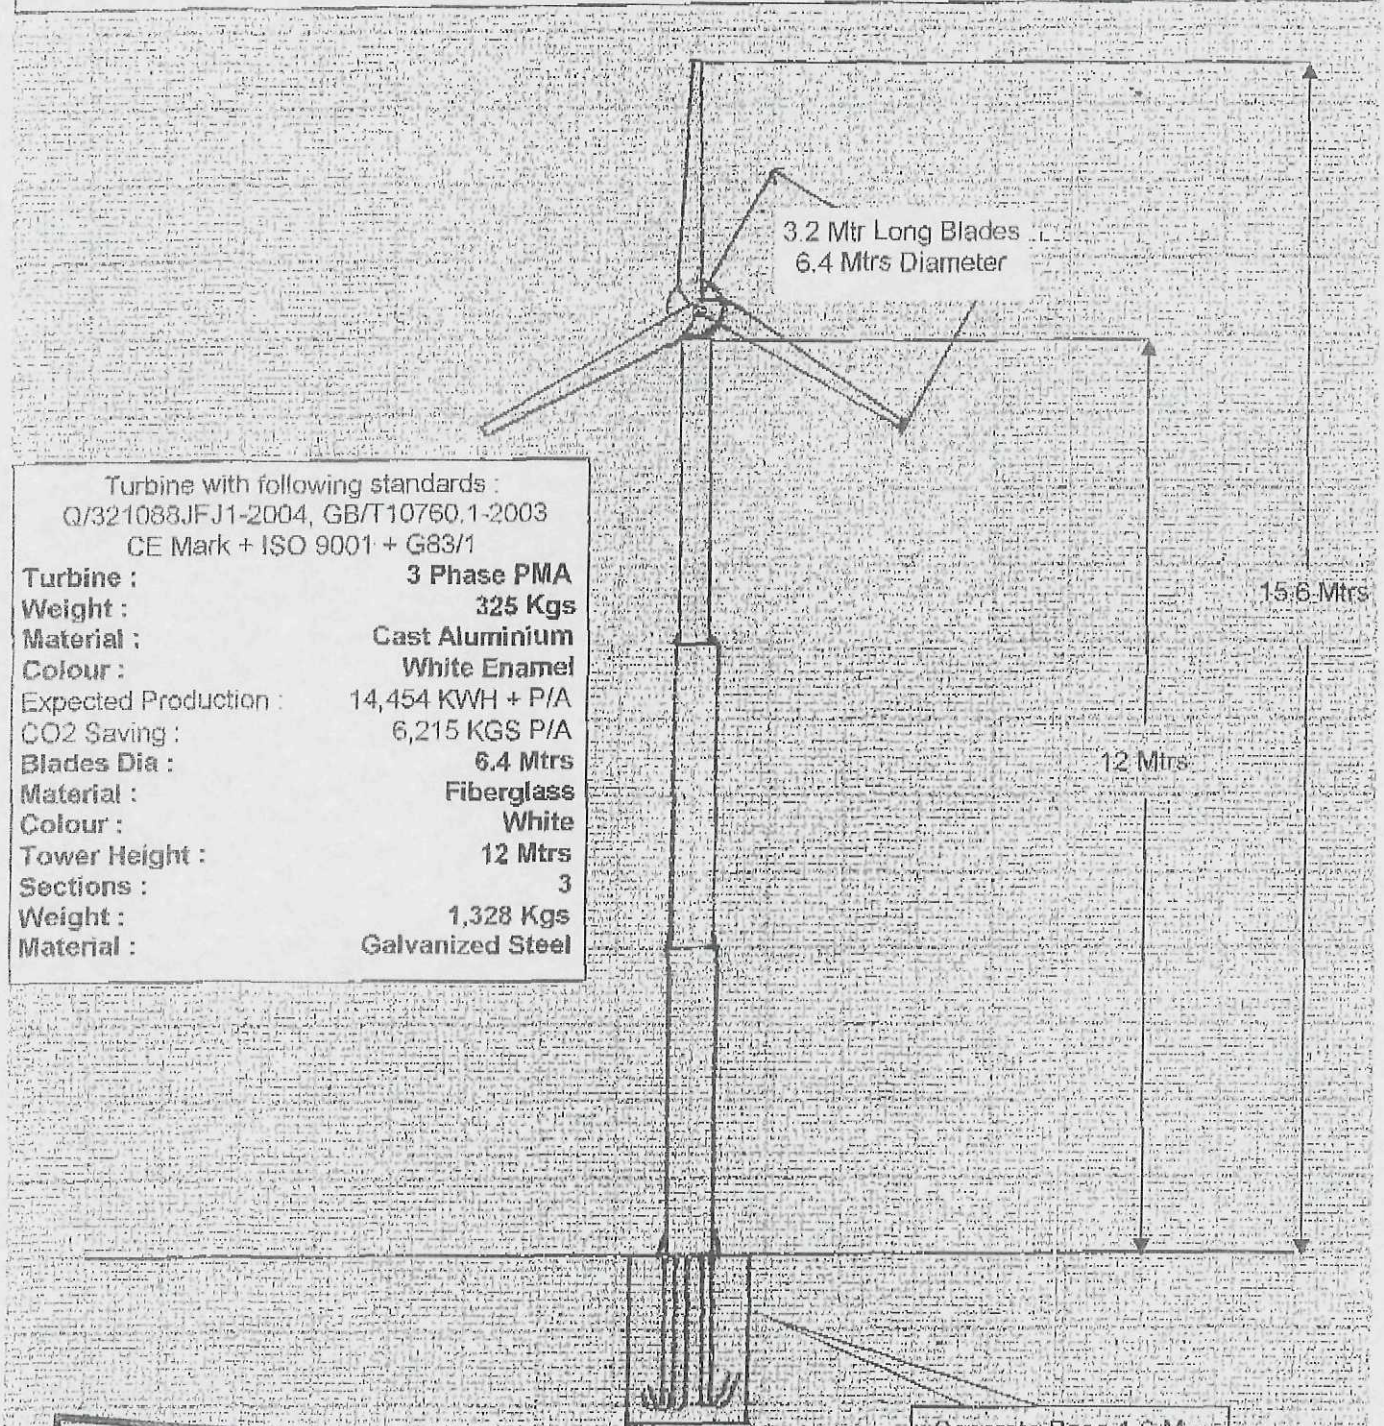

Turbine with following standards :
Q/321088JFJ1-2004, GB/T10760.1-2003
CE Mark + ISO 9001 + G83/1

Turbine :	**3 Phase PMA**
Weight :	**325 Kgs**
Material :	**Cast Aluminium**
Colour :	**White Enamel**
Expected Production :	14,454 KWH + P/A
CO2 Saving :	6,215 KGS P/A
Blades Dia :	**6.4 Mtrs**
Material :	**Fiberglass**
Colour :	**White**
Tower Height :	**12 Mtrs**
Sections :	**3**
Weight :	**1,328 Kgs**
Material :	**Galvanized Steel**

SHDC
Planning & Development
17 MAR 2009
Ref: 0190/09

DETAILS WILL BE SUPPLIED PRIOR TO INSTALLATION

ONE NATION Renewables
Scale Drawing : 1/100
4th July 2008
Copyright Reserved