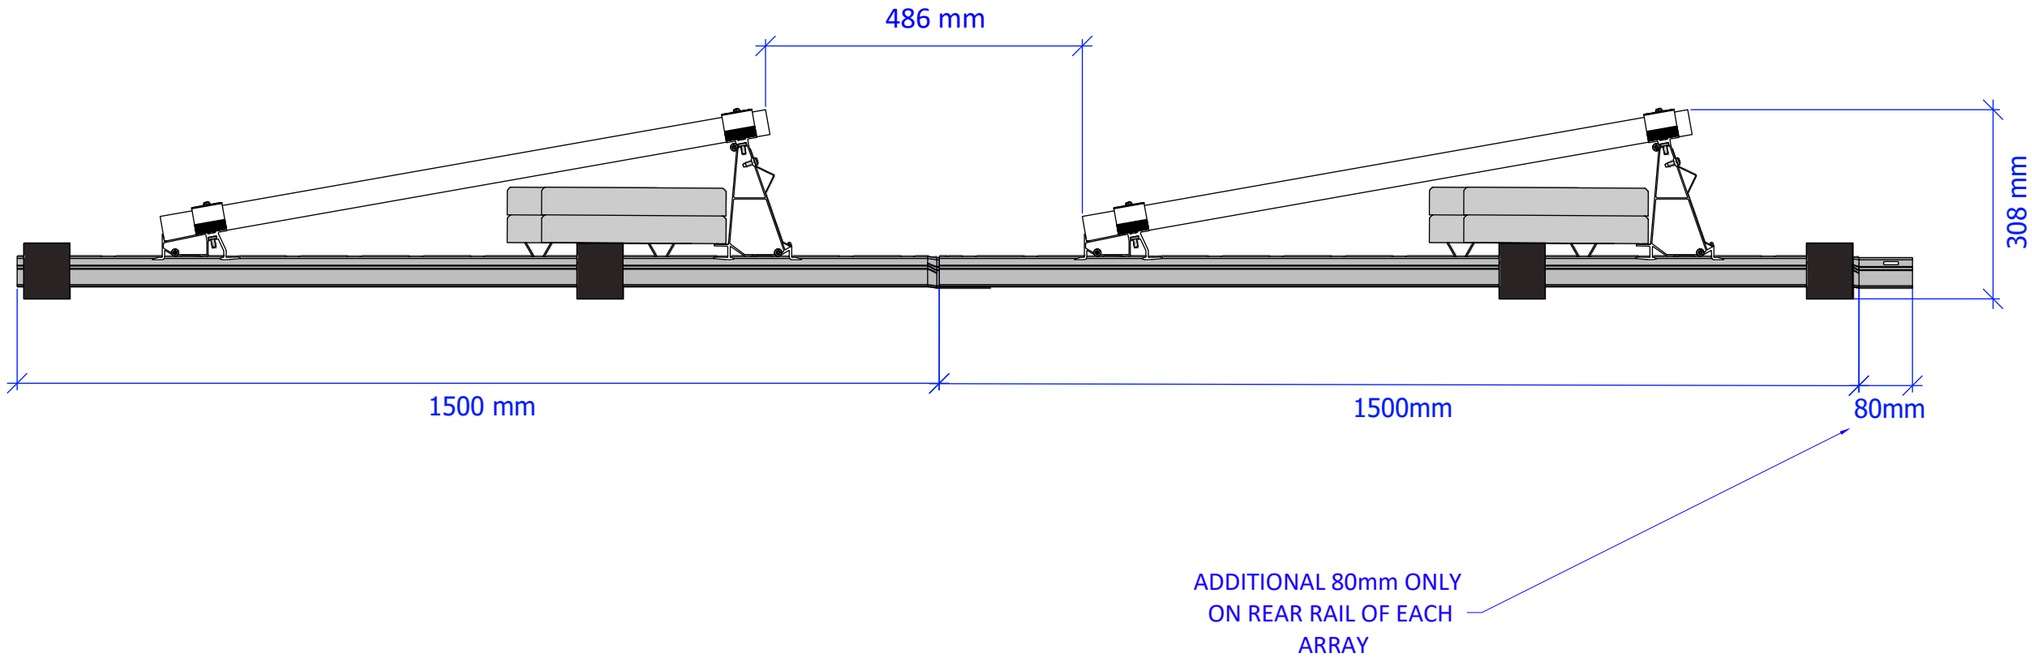

NOTES -

1) THE PROFESSIONAL TEAM ARE TO CERTIFY THAT THE BUILDING IS CAPABLE OF SUPPORTING THE PV SYSTEM AND THE BALLAST LOADS ARE SUITABLE PRIOR TO WORKS COMMENCING.

2) THE PV SYSTEM IS TO BE READ IN CONJUNCTION WITH ALL WATT ENERGY SAVER DRAWINGS AND THE MANUFACTURERS INSTALLATION GUIDELINES.

3) SACRAFICIAL MEMBRANE TO BE INSTALLED BY ROOFING CONTRACTOR IF REQUIRED.

4) RUBBER TILE CARRIER TO BE INSTALLED TO THE REAR OF EACH ROW.

5) REFER TO SYSTEM DIMENSION DRAWING FOR PANEL DIMENSIONS

NTS@A3

DRAWING STATUS	DD/MM/YY
ISSUED FOR INFORMATION	
ISSUED FOR TENDER	
ISSUED FOR COMMENT	
ISSUED FOR APROVAL	21/12/2020
ISSUED FOR CONSTRUCTION	
ISSUED AS INSTALLED	

REVISIONS

	DD/MM/YY	REMARKS
1	__/__/__	...
2	__/__/__	...
3	__/__/__	...
4	__/__/__	...
5	__/__/__	...

Watt Energy Saver "Feel the Benefit"

FRESHLINC

SOLAR PV MOUNTING SIDE SECTION

DRAWN BY	R.H	CHECKED BY	J.P

E-37-04

WES 954