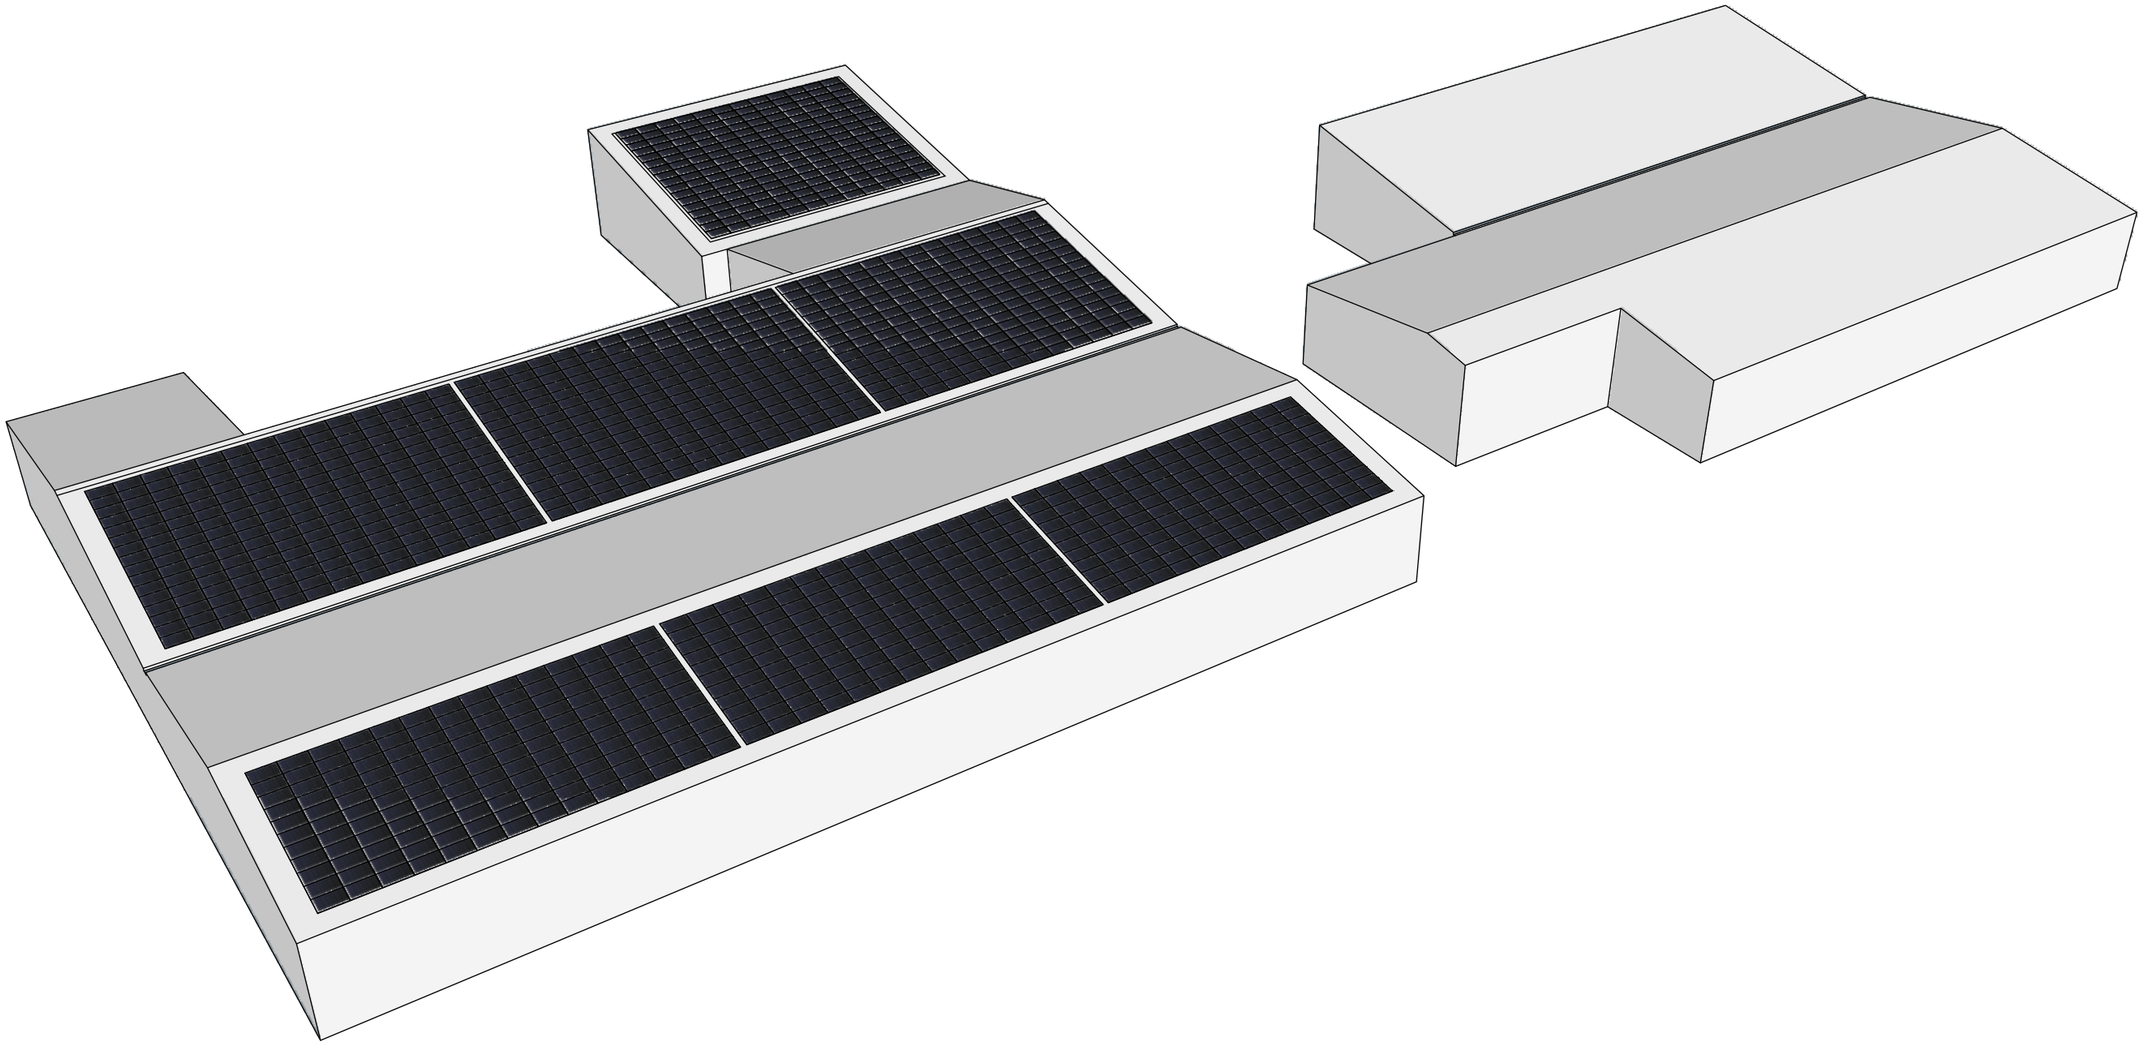

NTS@A3

DRAWING STATUS	DD/MM/YY
ISSUED FOR INFORMATION	
ISSUED FOR TENDER	
ISSUED FOR COMMENT	
ISSUED FOR APROVAL	17/12/2020
ISSUED FOR CONSTRUCTION	
ISSUED AS INSTALLED	

	REVISIONS	
	MM/DD/YY	REMARKS
1	__/__/__	...
2	__/__/__	...
3	__/__/__	...
4	__/__/__	...
5	__/__/__	...

Watt Energy Saver — Feel the Benefit

FRESH LINC

SOLAR PV ISO VIEW

DRAWN BY	R.H	CHECKED BY	A.L

E-40-02

WES 954