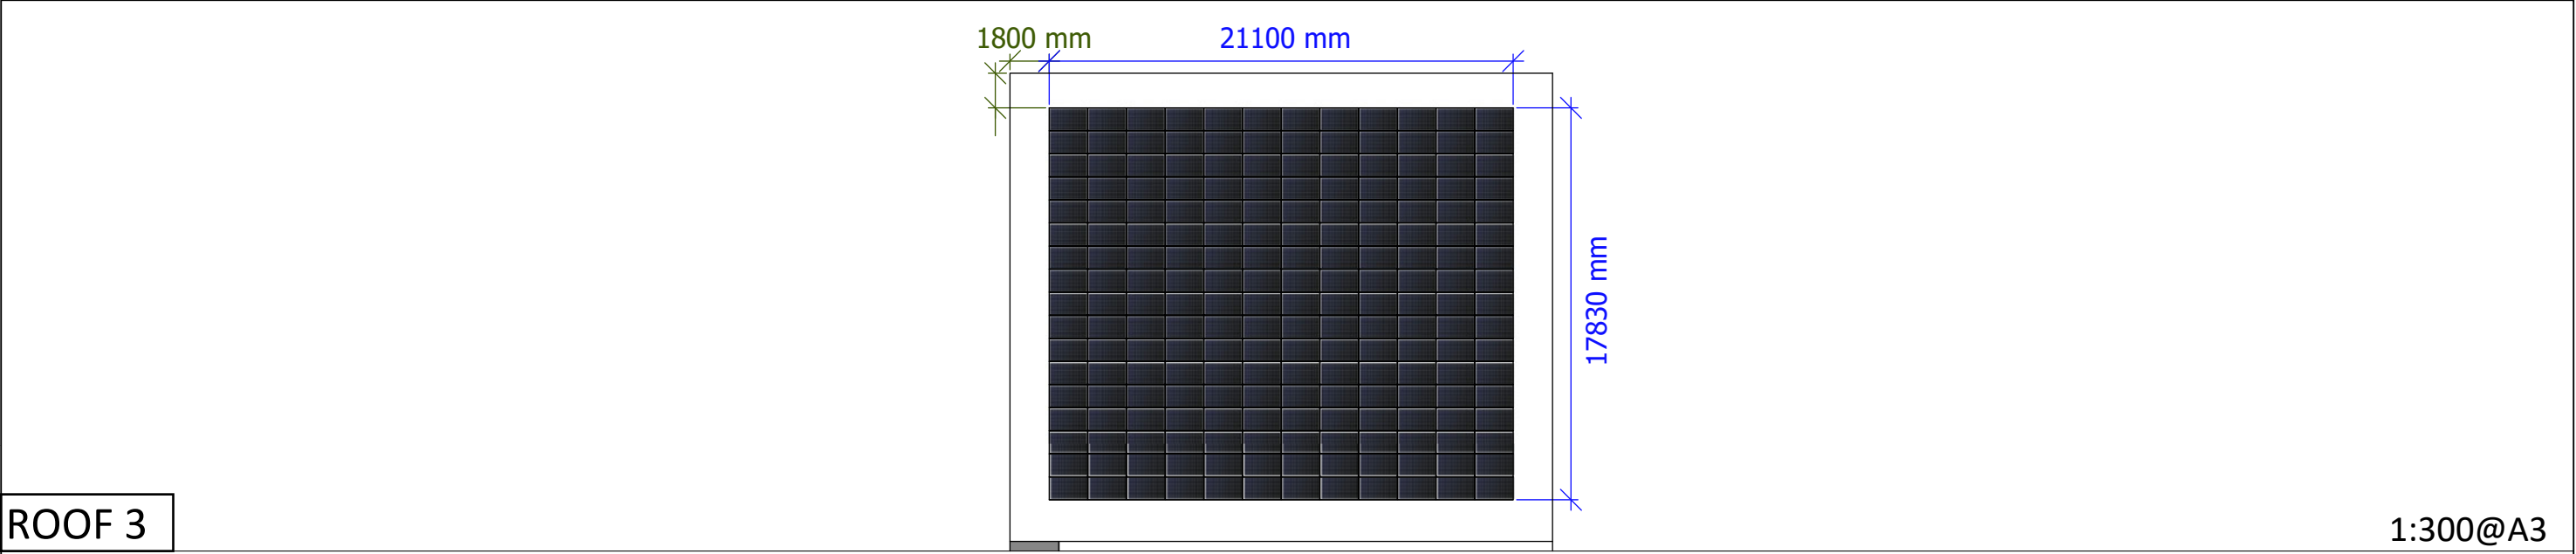
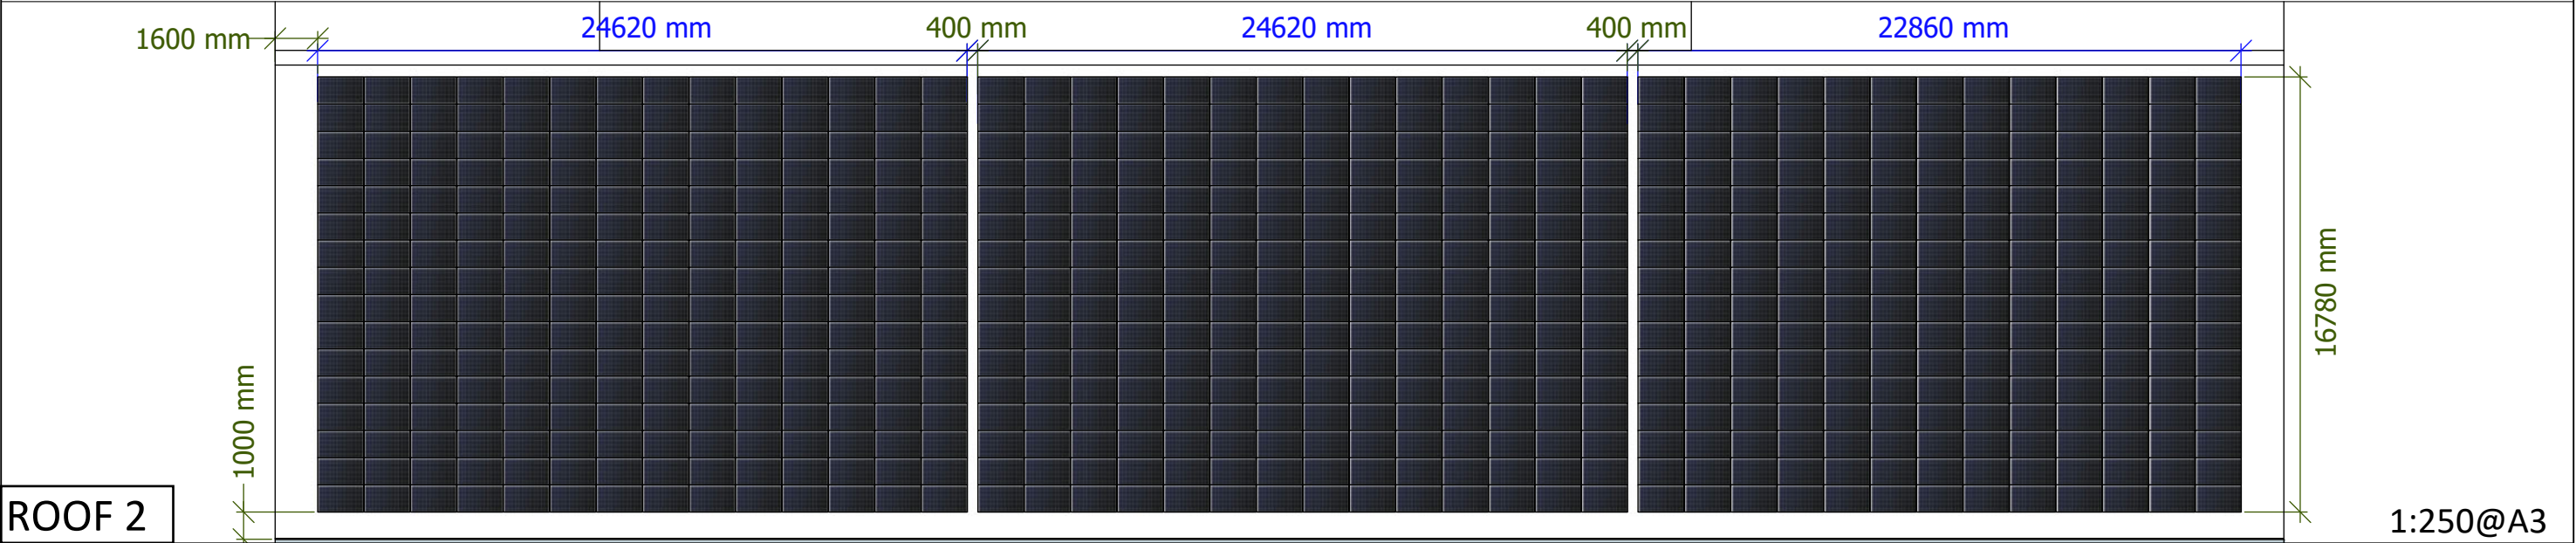


DRAWING STATUS	DD/MM/YY	REVISIONS		<div><div></div><div>FRESH LINC</div></div>	SOLAR PV SETTING OUT DETAILS				<div><div>WES</div><div>E-40-02</div><div>954</div></div>
ISSUED FOR INFORMATION			MM/DD/YY	REMARKS					
ISSUED FOR TENDER		1	--/--/--	...					
ISSUED FOR COMMENT		2	--/--/--	...					
ISSUED FOR APPROVAL	21/12/2020	3	--/--/--	...					
ISSUED FOR CONSTRUCTION		4	--/--/--	...					
ISSUED AS INSTALLED		5	--/--/--	...		DRAWN BY	R.H	CHECKED BY	J.P