


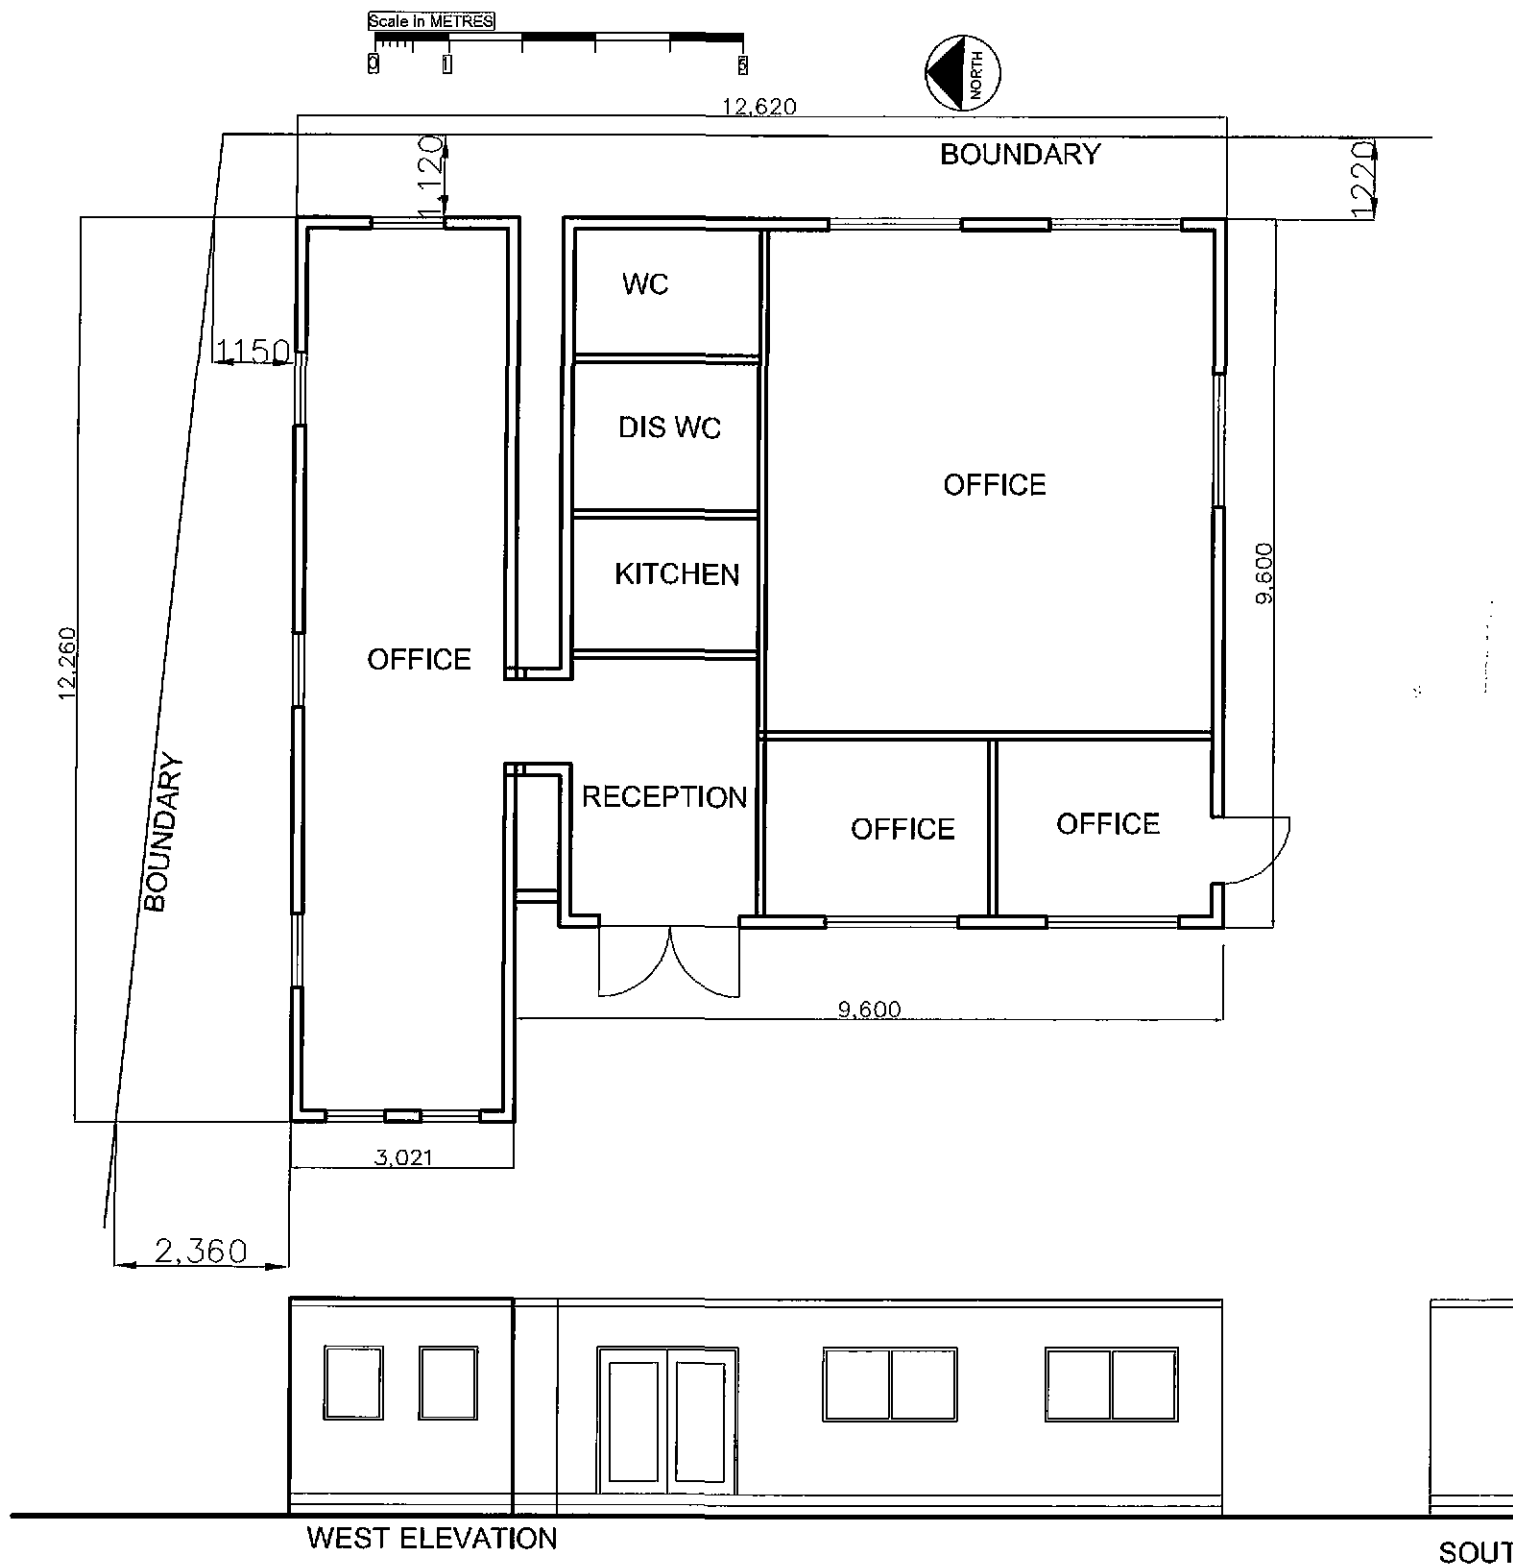

A 04 03 15 BOUNDARY DIMENSION ADDED	
Rev	Desc
28-29 Maxwell Road, Peterborough PE2 7JE Tel: 01753 385181 Fax: 01753 385182 www.hid.co.uk	
Client: PHYSIO SUPPLIES LTD	
Use Title:	
TEMPORARY BUILDINGS	
THE WAREHOUSE	
BECK BANK	
WEST PINCHBECK	
PE11 3QN	
Scale: 1=100	Sheet: A3 Date: 27/2/15
Drawing Title: PLAN AND ELEVATION	
Drawing No: 165-03SK01	Revision: A
DO NOT SCALE DIMENSIONS FROM THE DRAWING ALL DIMENSIONS TO BE VERIFIED ON SITE ALL DIMENSIONS ARE THE PROPERTY OF HID DESIGN	

PLAN AND ELEVATIONS