Moncrieff, Evelyn

From: geoff beel <geoff.beel@tiscali.co.uk>
Sent: 14 May 2015 15:15
To: Waugh, Andrew D
Cc: _planningadvice
Subject: Re: H14-0198-15 - site survey for FRA (Milestone Lane, Pinchbeck)
Attachments: img20150514_14551248.pdf

Andrew

Please see attached survey details for the above site.

Geoff

From: Waugh, Andrew D
Sent: Tuesday, May 12, 2015 3:10 PM
To: geoff.beel@tiscali.co.uk
Subject: H14-0198-15 - site survey for FRA (Milestone Lane, Pinchbeck)

Hi Geoff,

Further to my phone call on Friday, just wondering if you have been able to obtain the site survey that the FRA for this application refers to?

When you send it to me, please copy in the LPA.

Just to let you know, my comments are due by 18th May.

Thanks,

Andrew

Andrew Waugh
Partnerships and Strategic Overview Officer
Flood Risk Management (Welland & Nene)

Environment Agency
Lincolnshire and Northamptonshire Area

✉ Post: Nene House, Pytchley Lodge Road, Kettering, Northants. NN15 6JQ
☎ Internal: 750 5251
☎ External: 01536 385251
Email: andrew.waugh@environment-agency.gov.uk
www.gov.uk/environment-agency

Follow us on Twitter @LincsOpsEA

We would welcome any comments or suggestions that you might have on how we can improve our service. We would be really grateful if you could spare a few moments and click on the link below to fill in our online survey – we use every piece of feedback we receive:

http://feedback1.environmentagency.uk.com/s3/LNCustomer

Thank you for your time.



Have your say on the draft updates to the river basin management plans and the draft flood risk management plans


www.gov.uk/government/consultations/update-to-the-draft-river-basin-management-plans
www.gov.uk/government/consultations/draft-flood-risk-management-plans

Information in this message may be confidential and may be legally privileged. If you have received this message by mistake, please notify the sender immediately, delete it and do not copy it to anyone else.

We have checked this email and its attachments for viruses. But you should still check any attachment before opening it.
We may have to make this message and any reply to it public if asked to under the Freedom of Information Act, Data Protection Act or for litigation. Email messages and attachments sent to or from any Environment Agency address may also be accessed by someone other than the sender or recipient, for business purposes.
Click here to report this email as spam



LOCATION PLAN Scale 1:1250

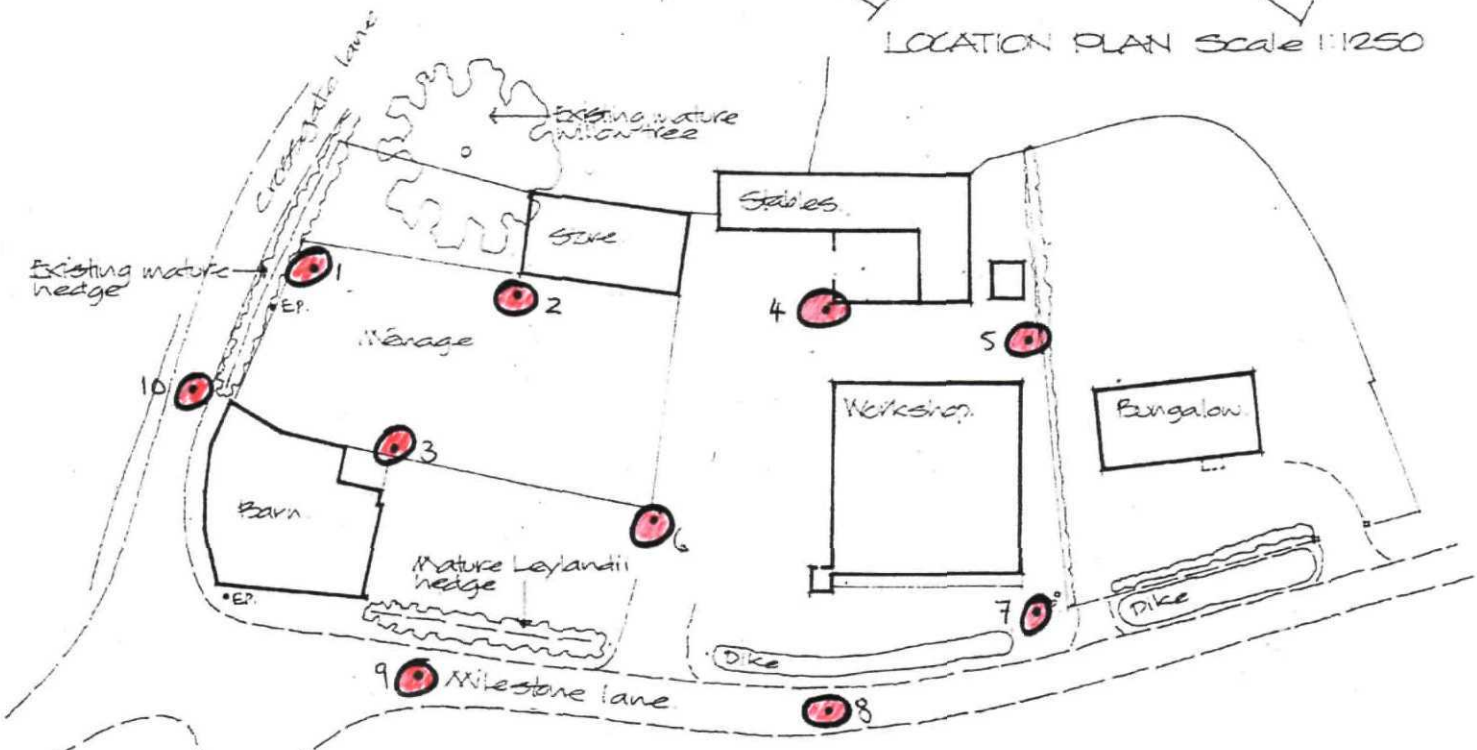

BLOCK PLAN Scale 1:500

✳ • Approx location of Levels.

1	E 524312.912 N 326709.515	3.879	H
2	524295.368 326701.288	3.905	
3	524297.266 326719.916	3.967	
4	524270.022 326685.436	3.491	
5	524252.152 326677.165	3.748	
6	524272.576 326711.445	3.620	
7	524236.456 326696.219	3.732	
8	524245.202 326717.138	3.511	
9	524285.059 326737.957	3.403	
10	524316.650 326725.736	3.641	

Project
PROPOSED DEVELOPMENT AT THE JUNCTION OF MILESTONE LANE AND CROSSGATE LANE, PINCHBECK, SPALDING.
SITE LAYOUT AS EXISTING

ALAN HORNSBY
ARCHITECTURAL SERVICES LTD
"Little Acre"
35 Peak Hill, Cowbit,
Spalding, Lincs. PE12 6AW
Tel. Holbeach (01406) 380591

Client
MR & MRS R HART

Scale 1:500 & 1:1250 Drg. no. 13/22/01
Date September 2013