
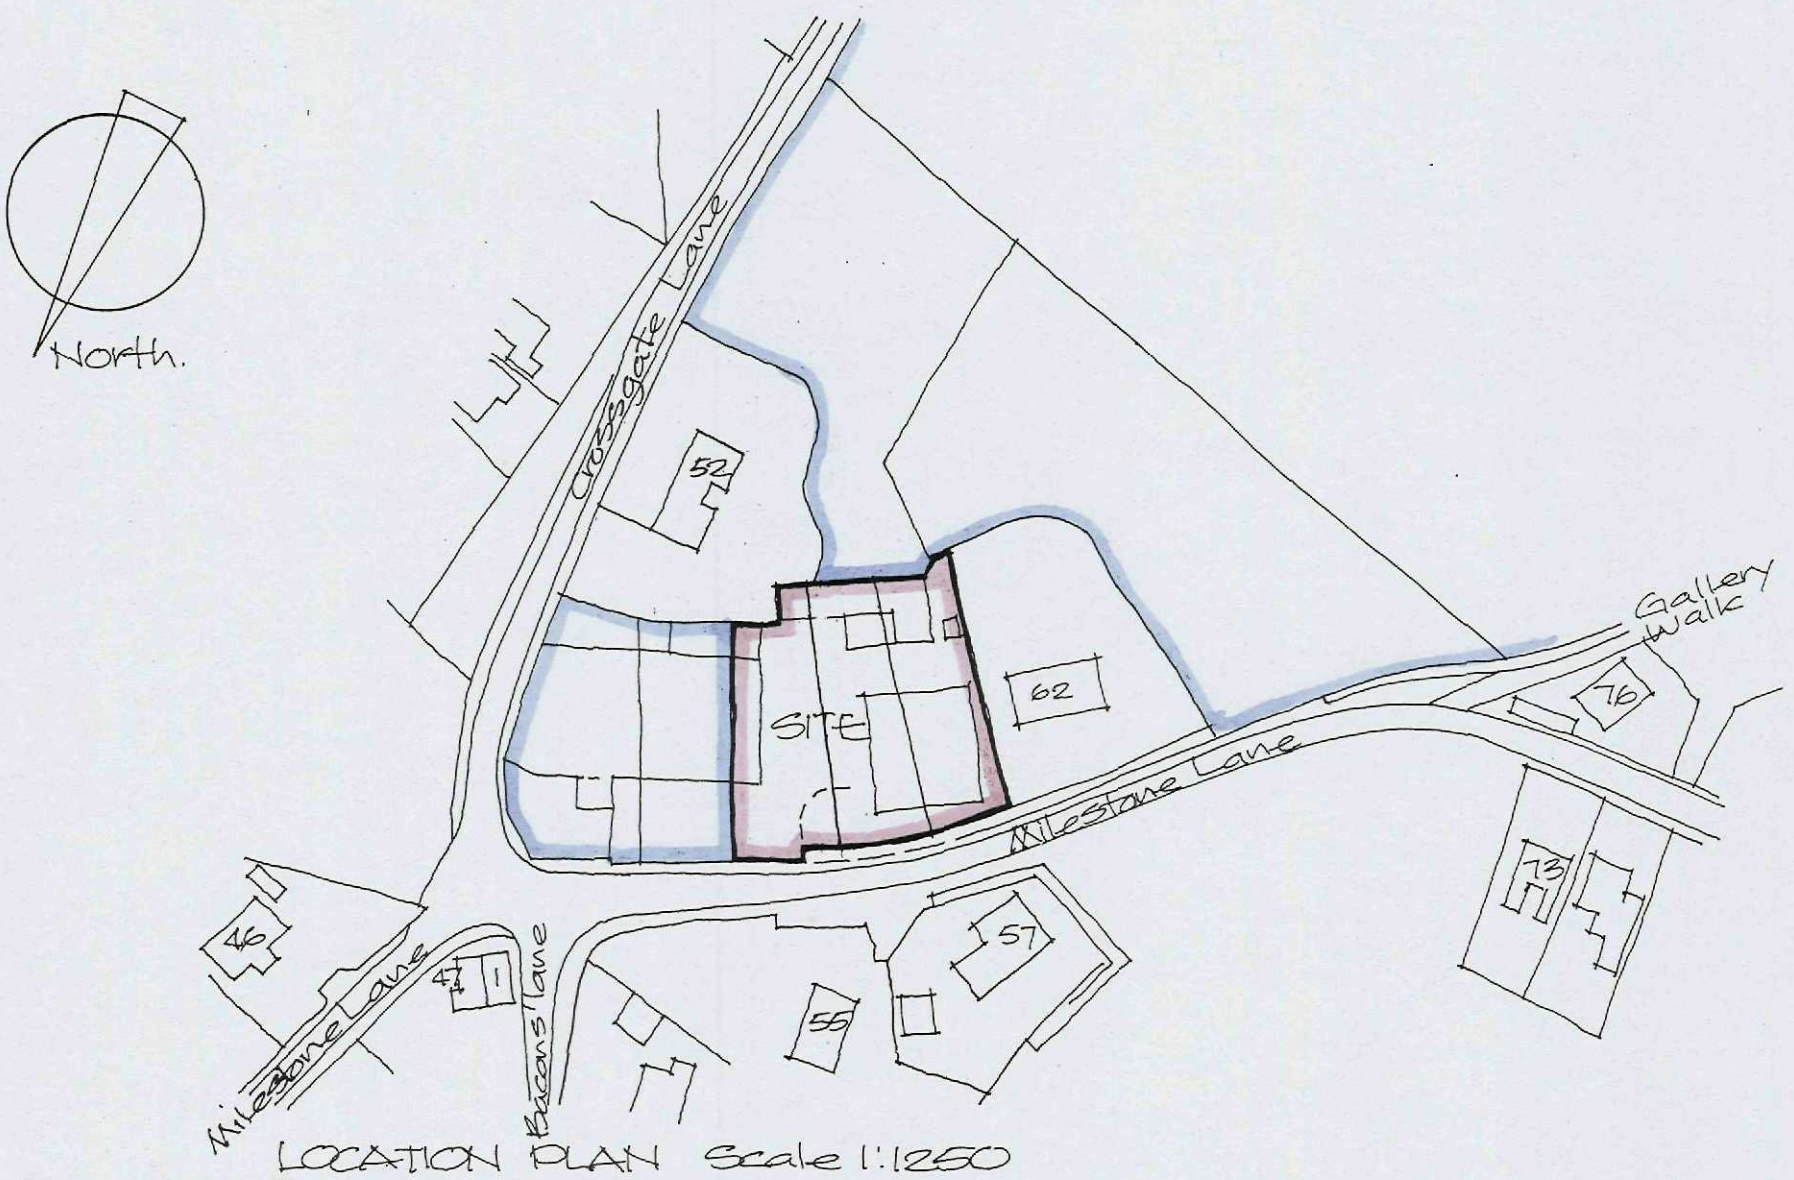


LOCATION PLAN Scale 1:1250

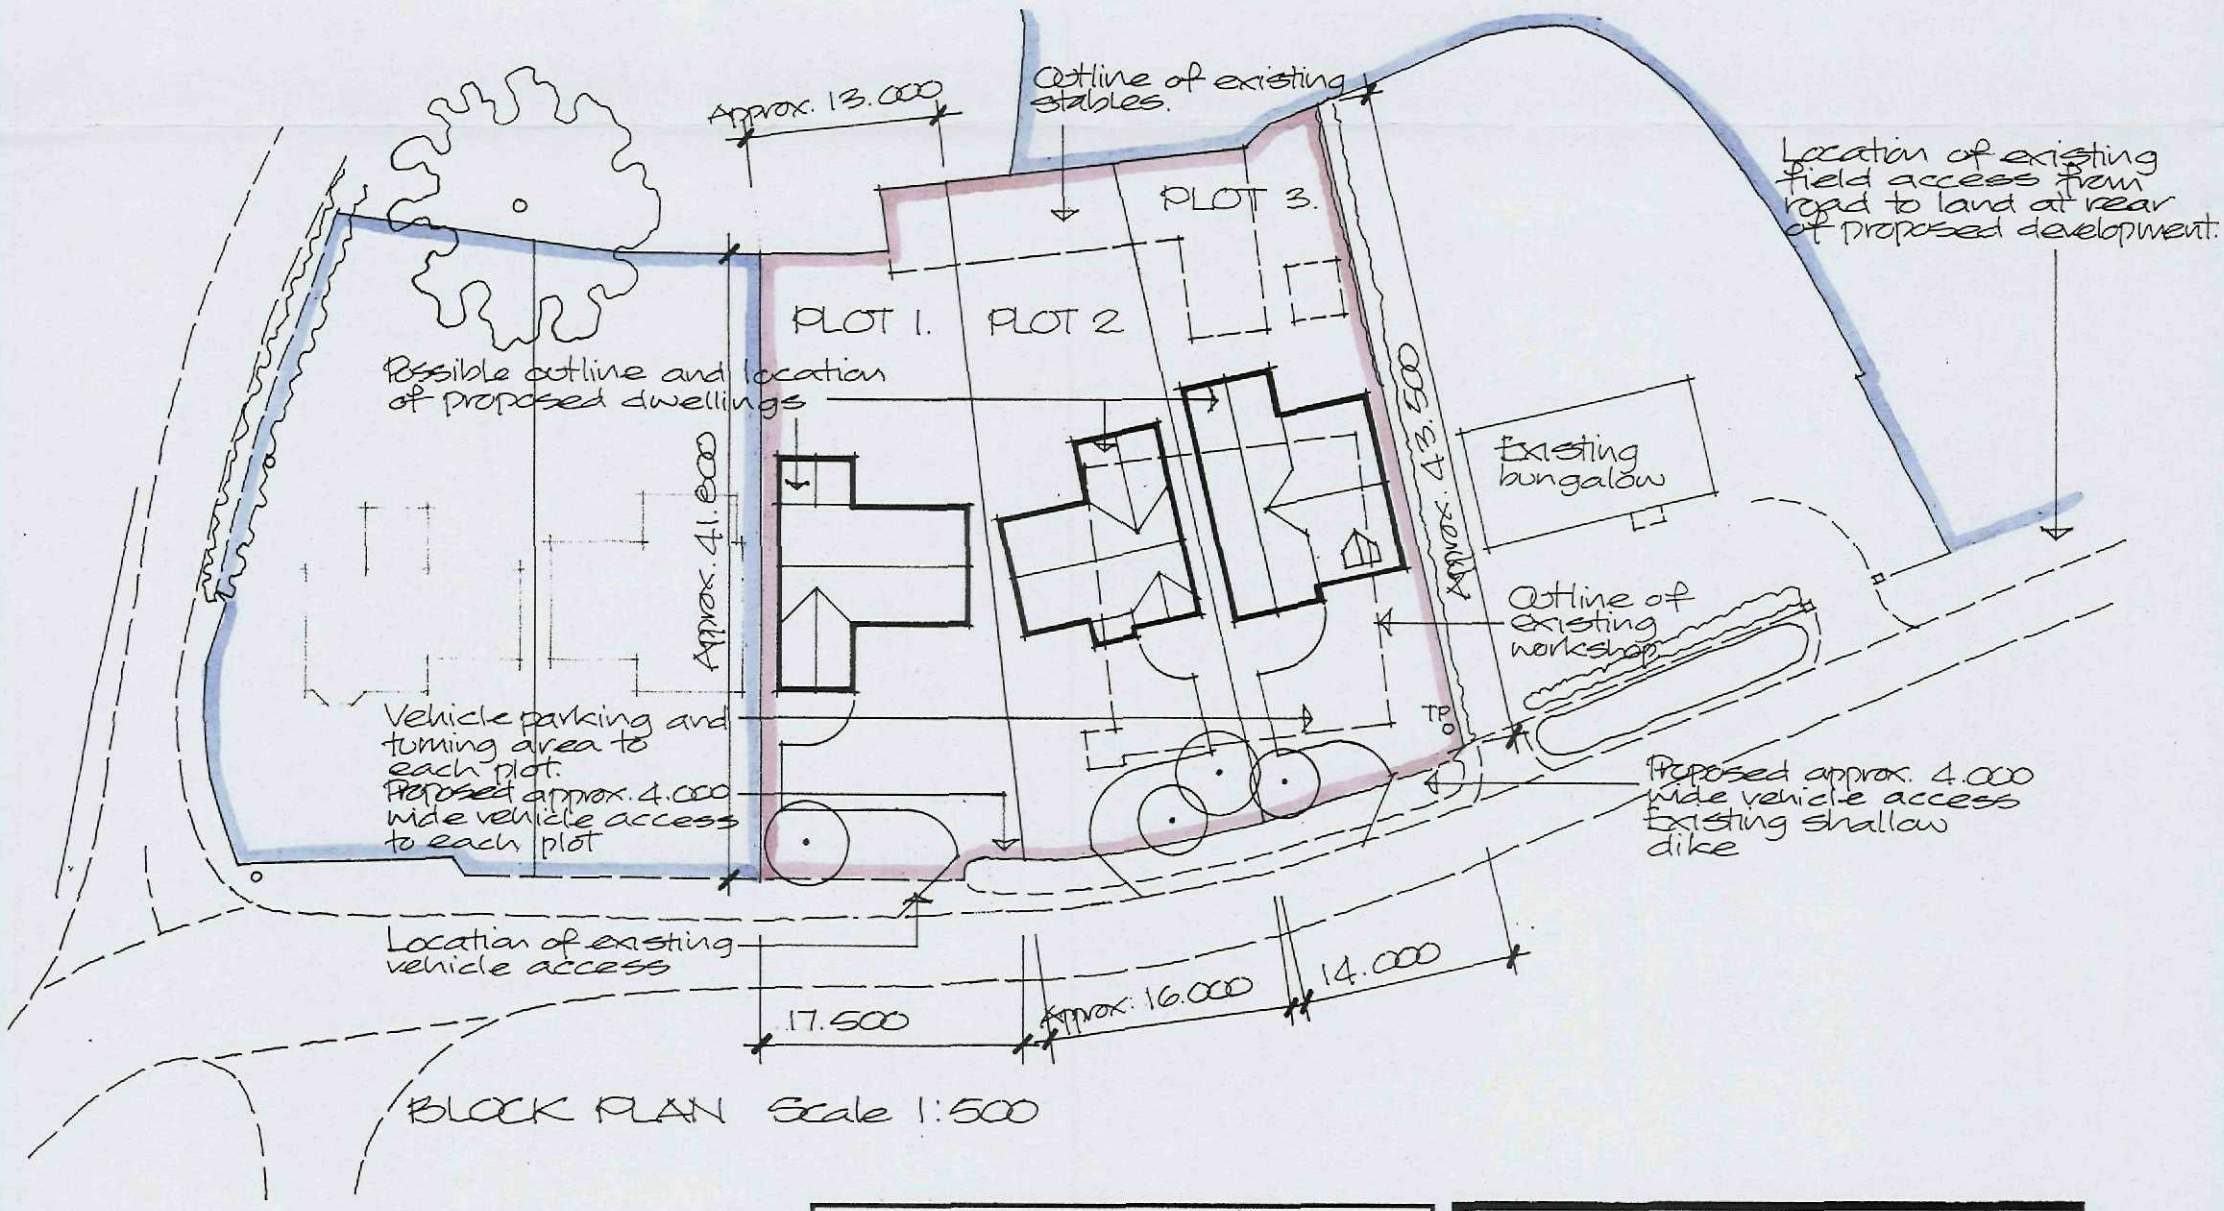

BLOCK PLAN Scale 1:500

Project
PROPOSED DEVELOPMENT OF SITE FOR THREE BUILDING PLOTS, MILESTONE LANE, PINCHBECK, SPALDING.

Client
MR & MRS R HART

ALAN HORNSBY
ARCHITECTURAL SERVICES LTD
"Little Acre"
35 Peak Hill, Cowbit,
Spalding, Lincs. PE12 6AW
Tel. Holbeach (01406) 380591

Scale 1:500 & 1:1250 Drg. no. 14/28/32 A
Date February 2015