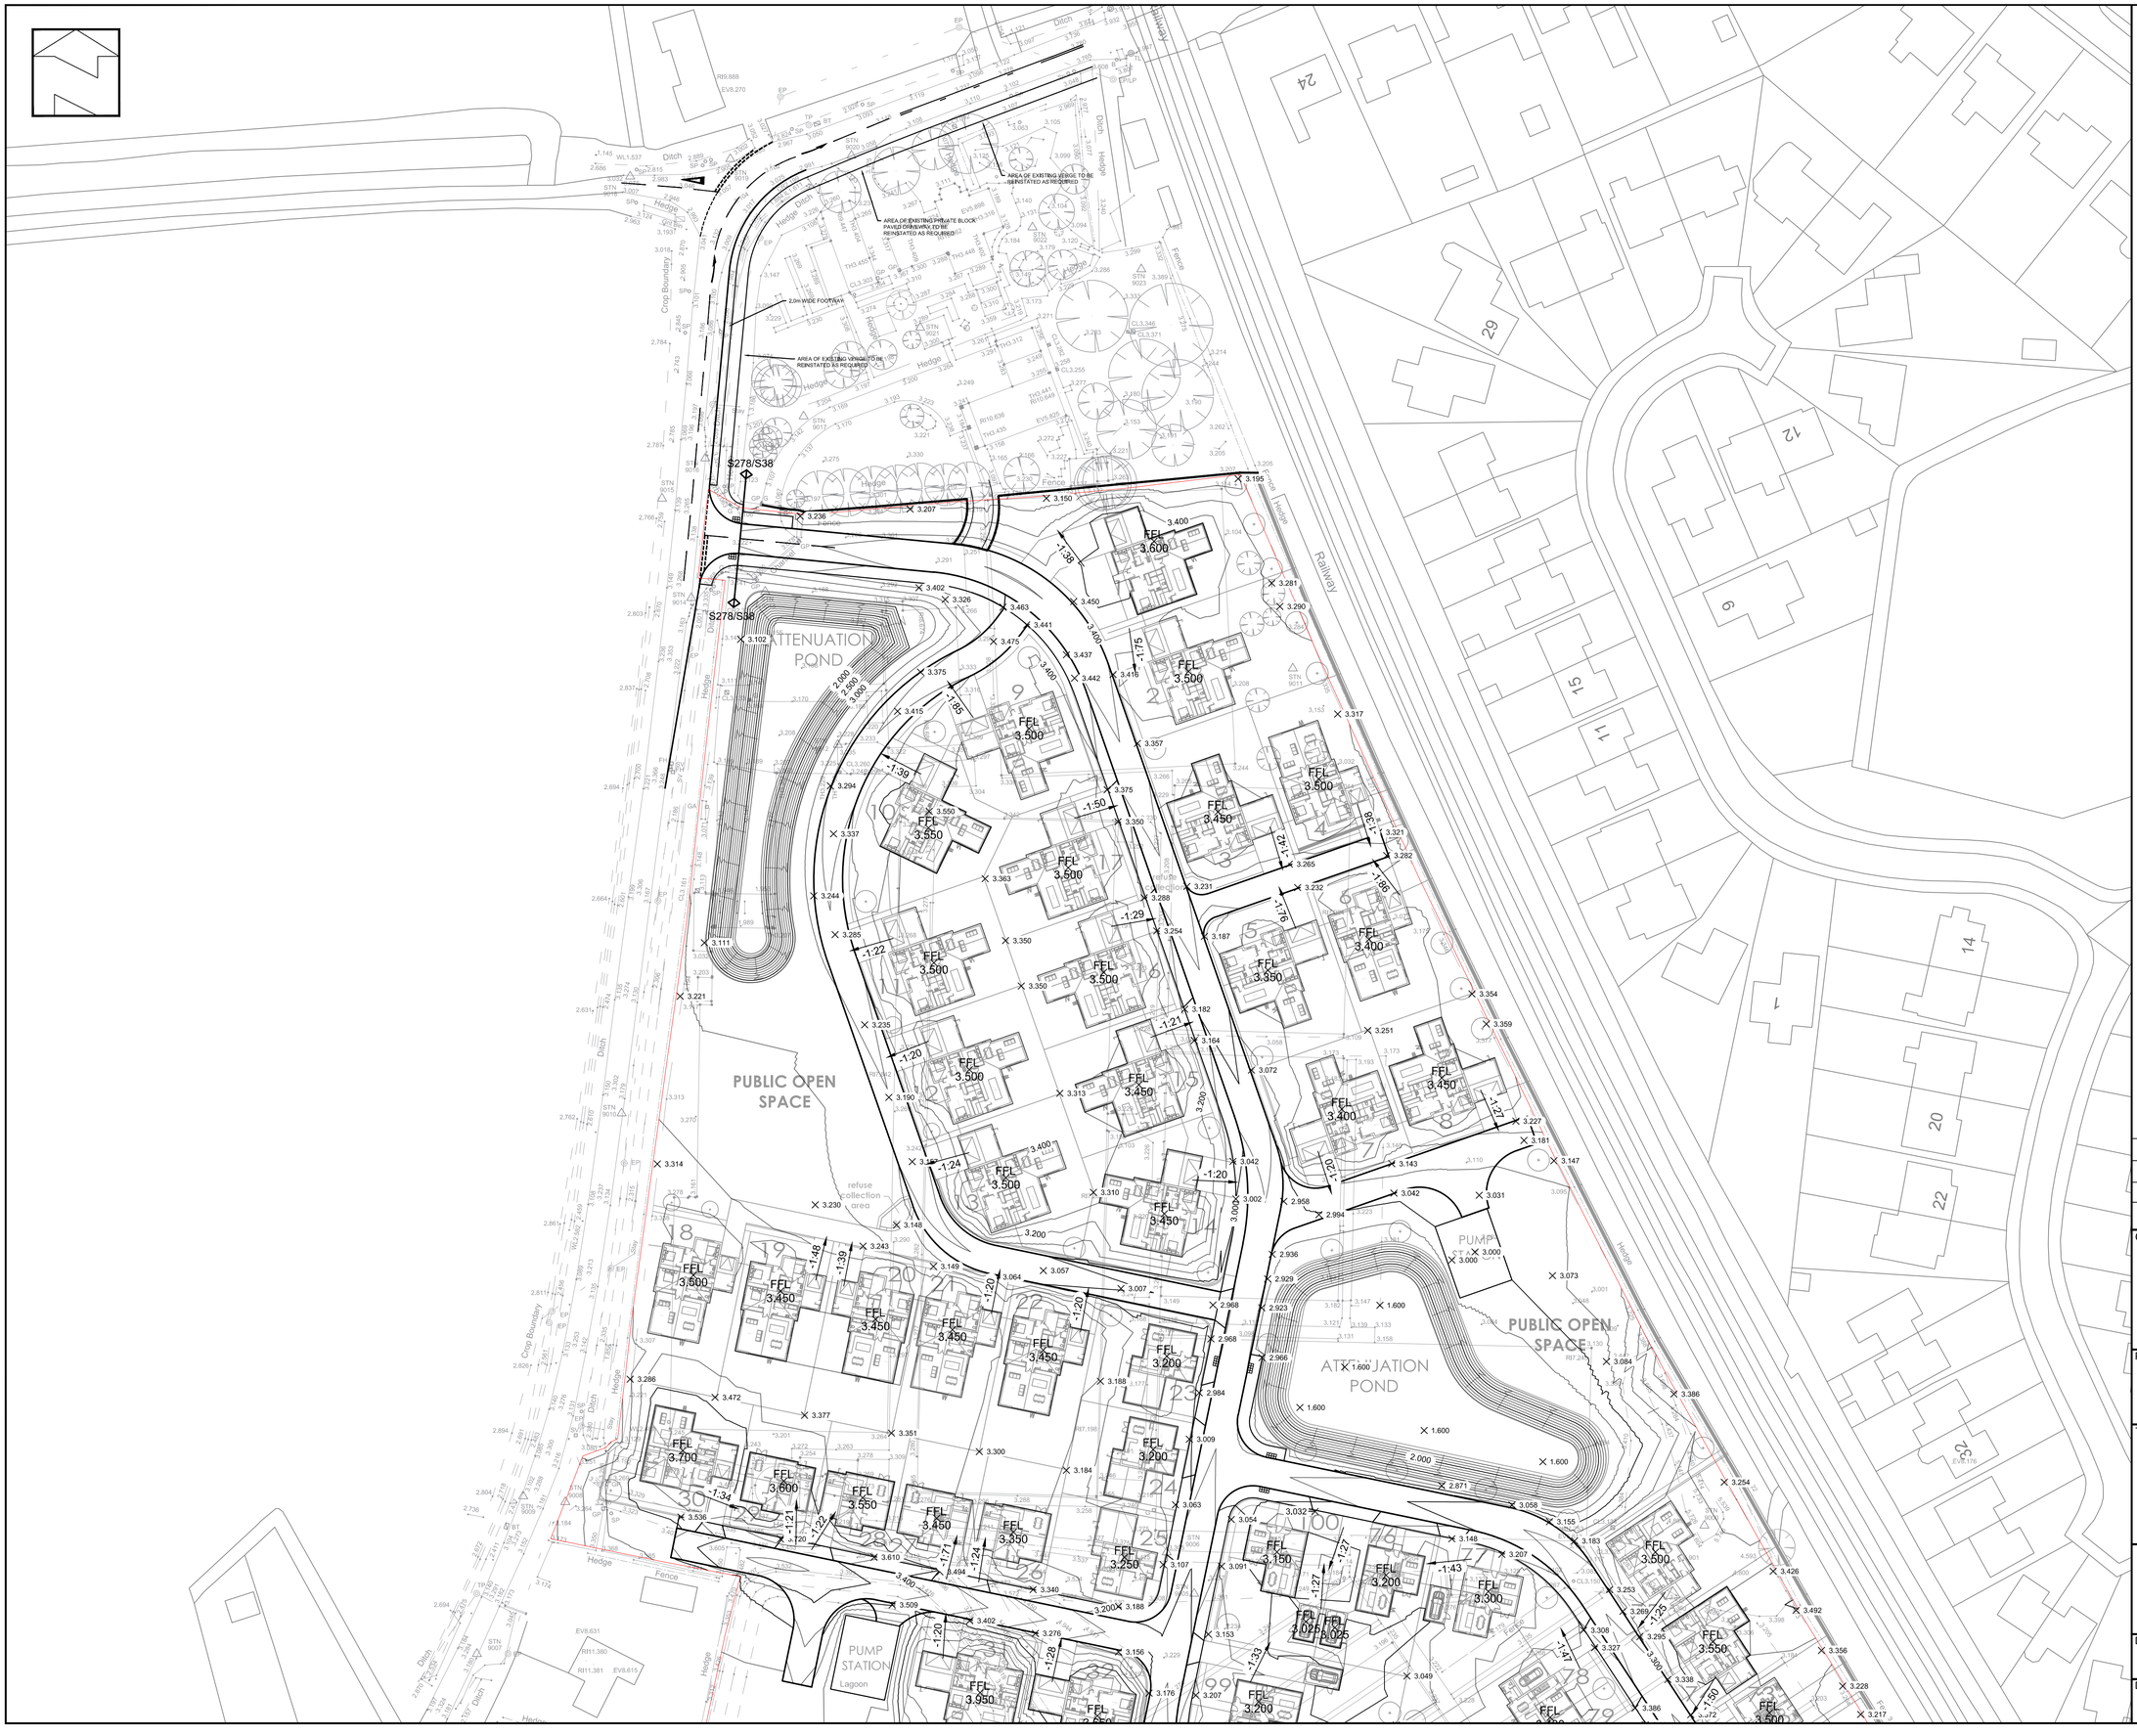


P4	Updated to suit latest masterplan	09/07/21
P3	Updated plots 1-22	05/07/21
P2	Updated to suit latest masterplan	04/02/19
Rev	Description	Date

Client:

D Brown Building Contractors LTD

Project:

Proposed Residential Development
Keston Nursery

Title:

Proposed Finished Levels
Sheet 1 of 2

ADC INFRASTRUCTURE

Drg Size:	Scale:	Date:
A1	1:500	17/10/2018

Drg No: ADC1461/DR/600

Rev: P4