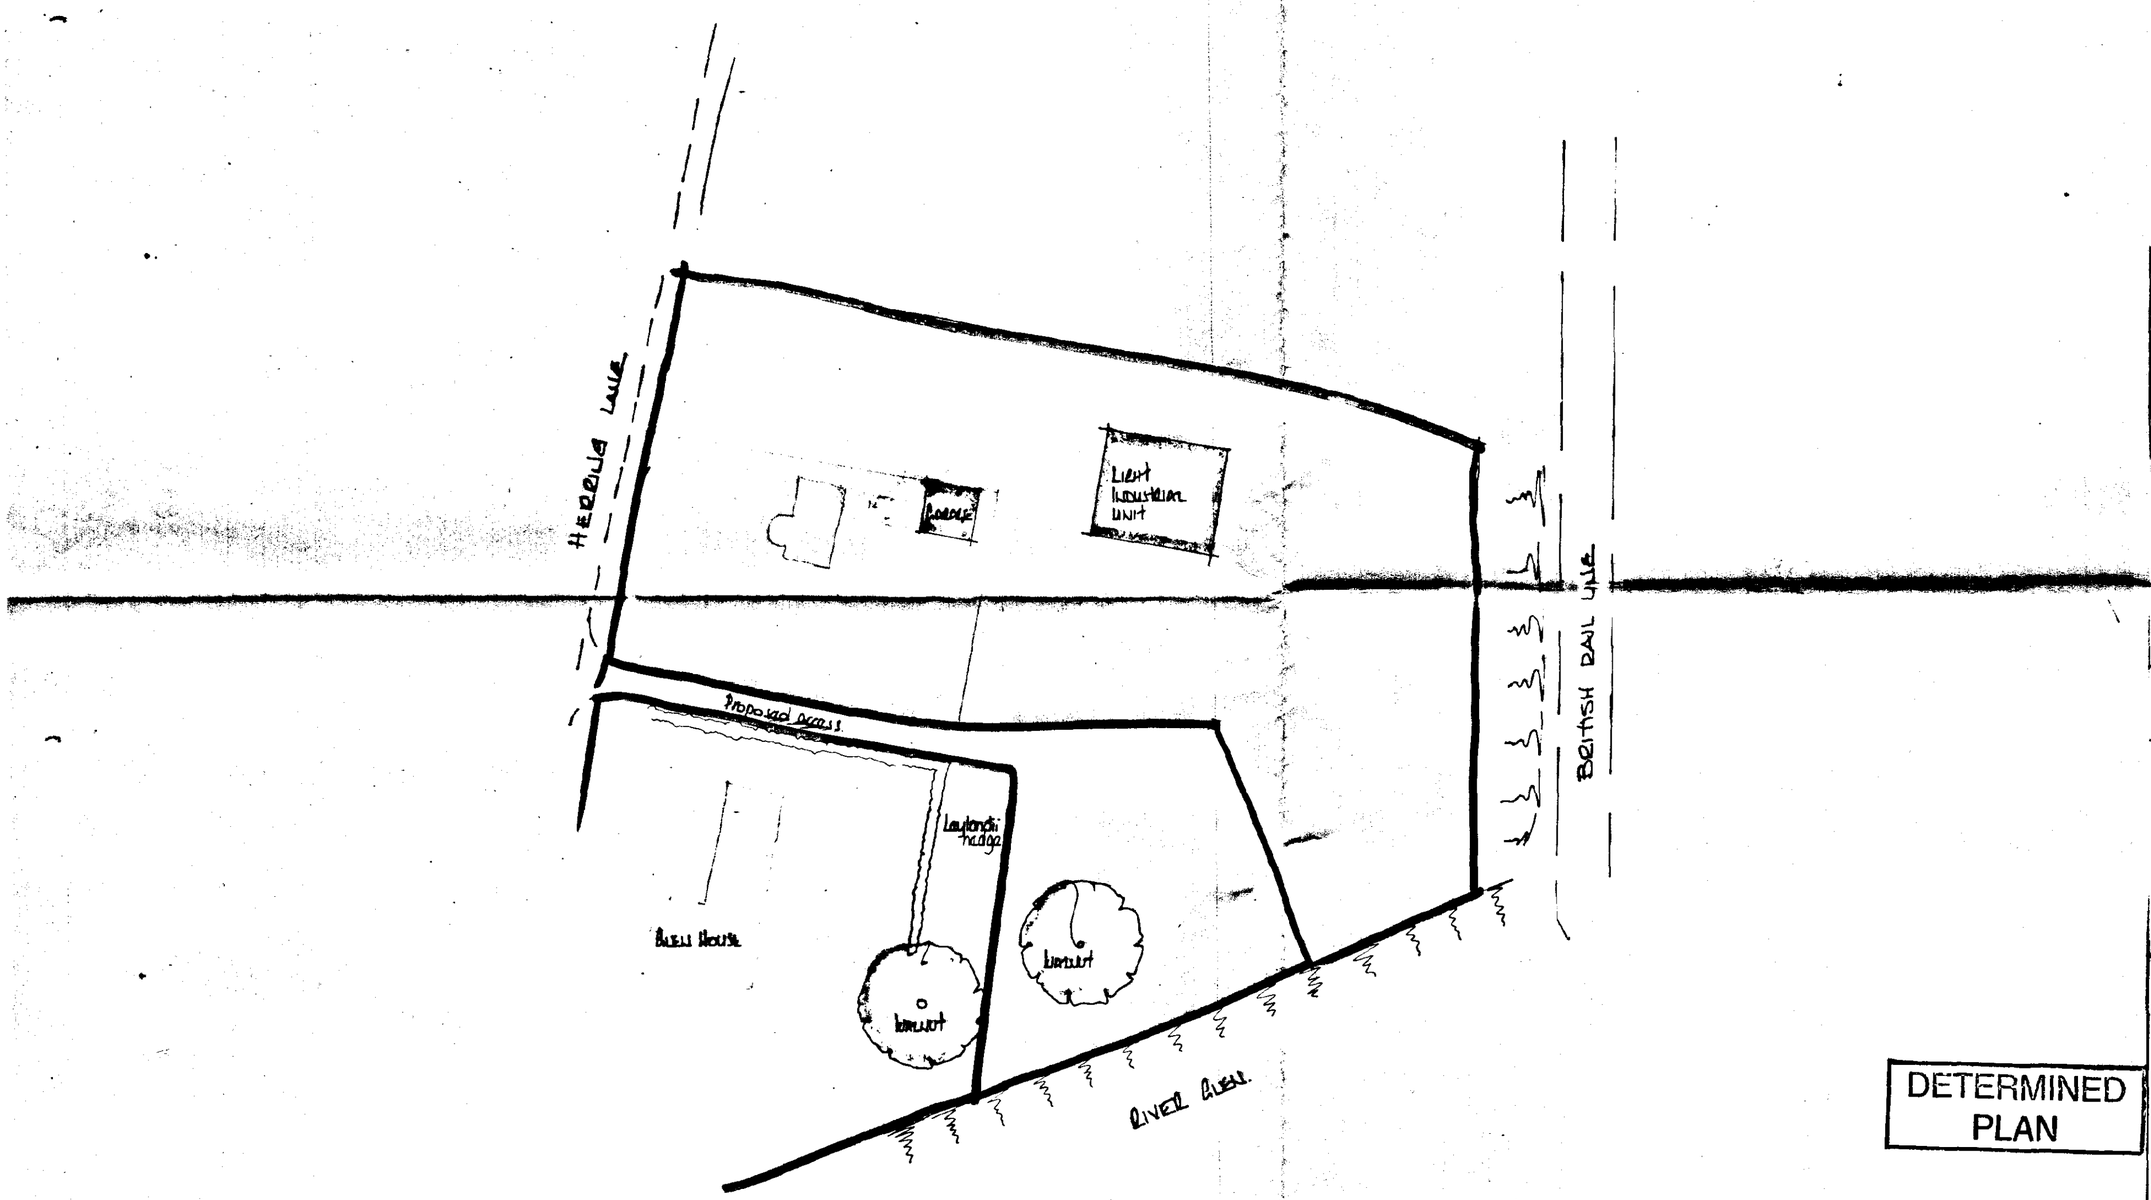


DETERMINED PLAN

A		
	Date	Revisions

© copyright

East Midlands Design Associates

"Willow Lodge",
Horseshoe Road,
Spalding,
Lincs. PE11 3JA
Tel: Spalding (0775) 767968

Client

MR. & MRS L.A. HEDLEY

Job Title

RESIDENTIAL DEVELOPMENT (ONE DWELLING) AT LAND ADJ. ALLEN HOUSE ALLENSIDE NORTH WEST PINCHBECK

Drawing Title

BLOCK PLAN

SOUTH HOLLAND DC
HOUSING & PLANNING
24 FEB 1998
Ref 0210/98.

Scale 1:50

Date 31/01/98 | Drawn by MR

Drg. No. 98/07/01 | Rev