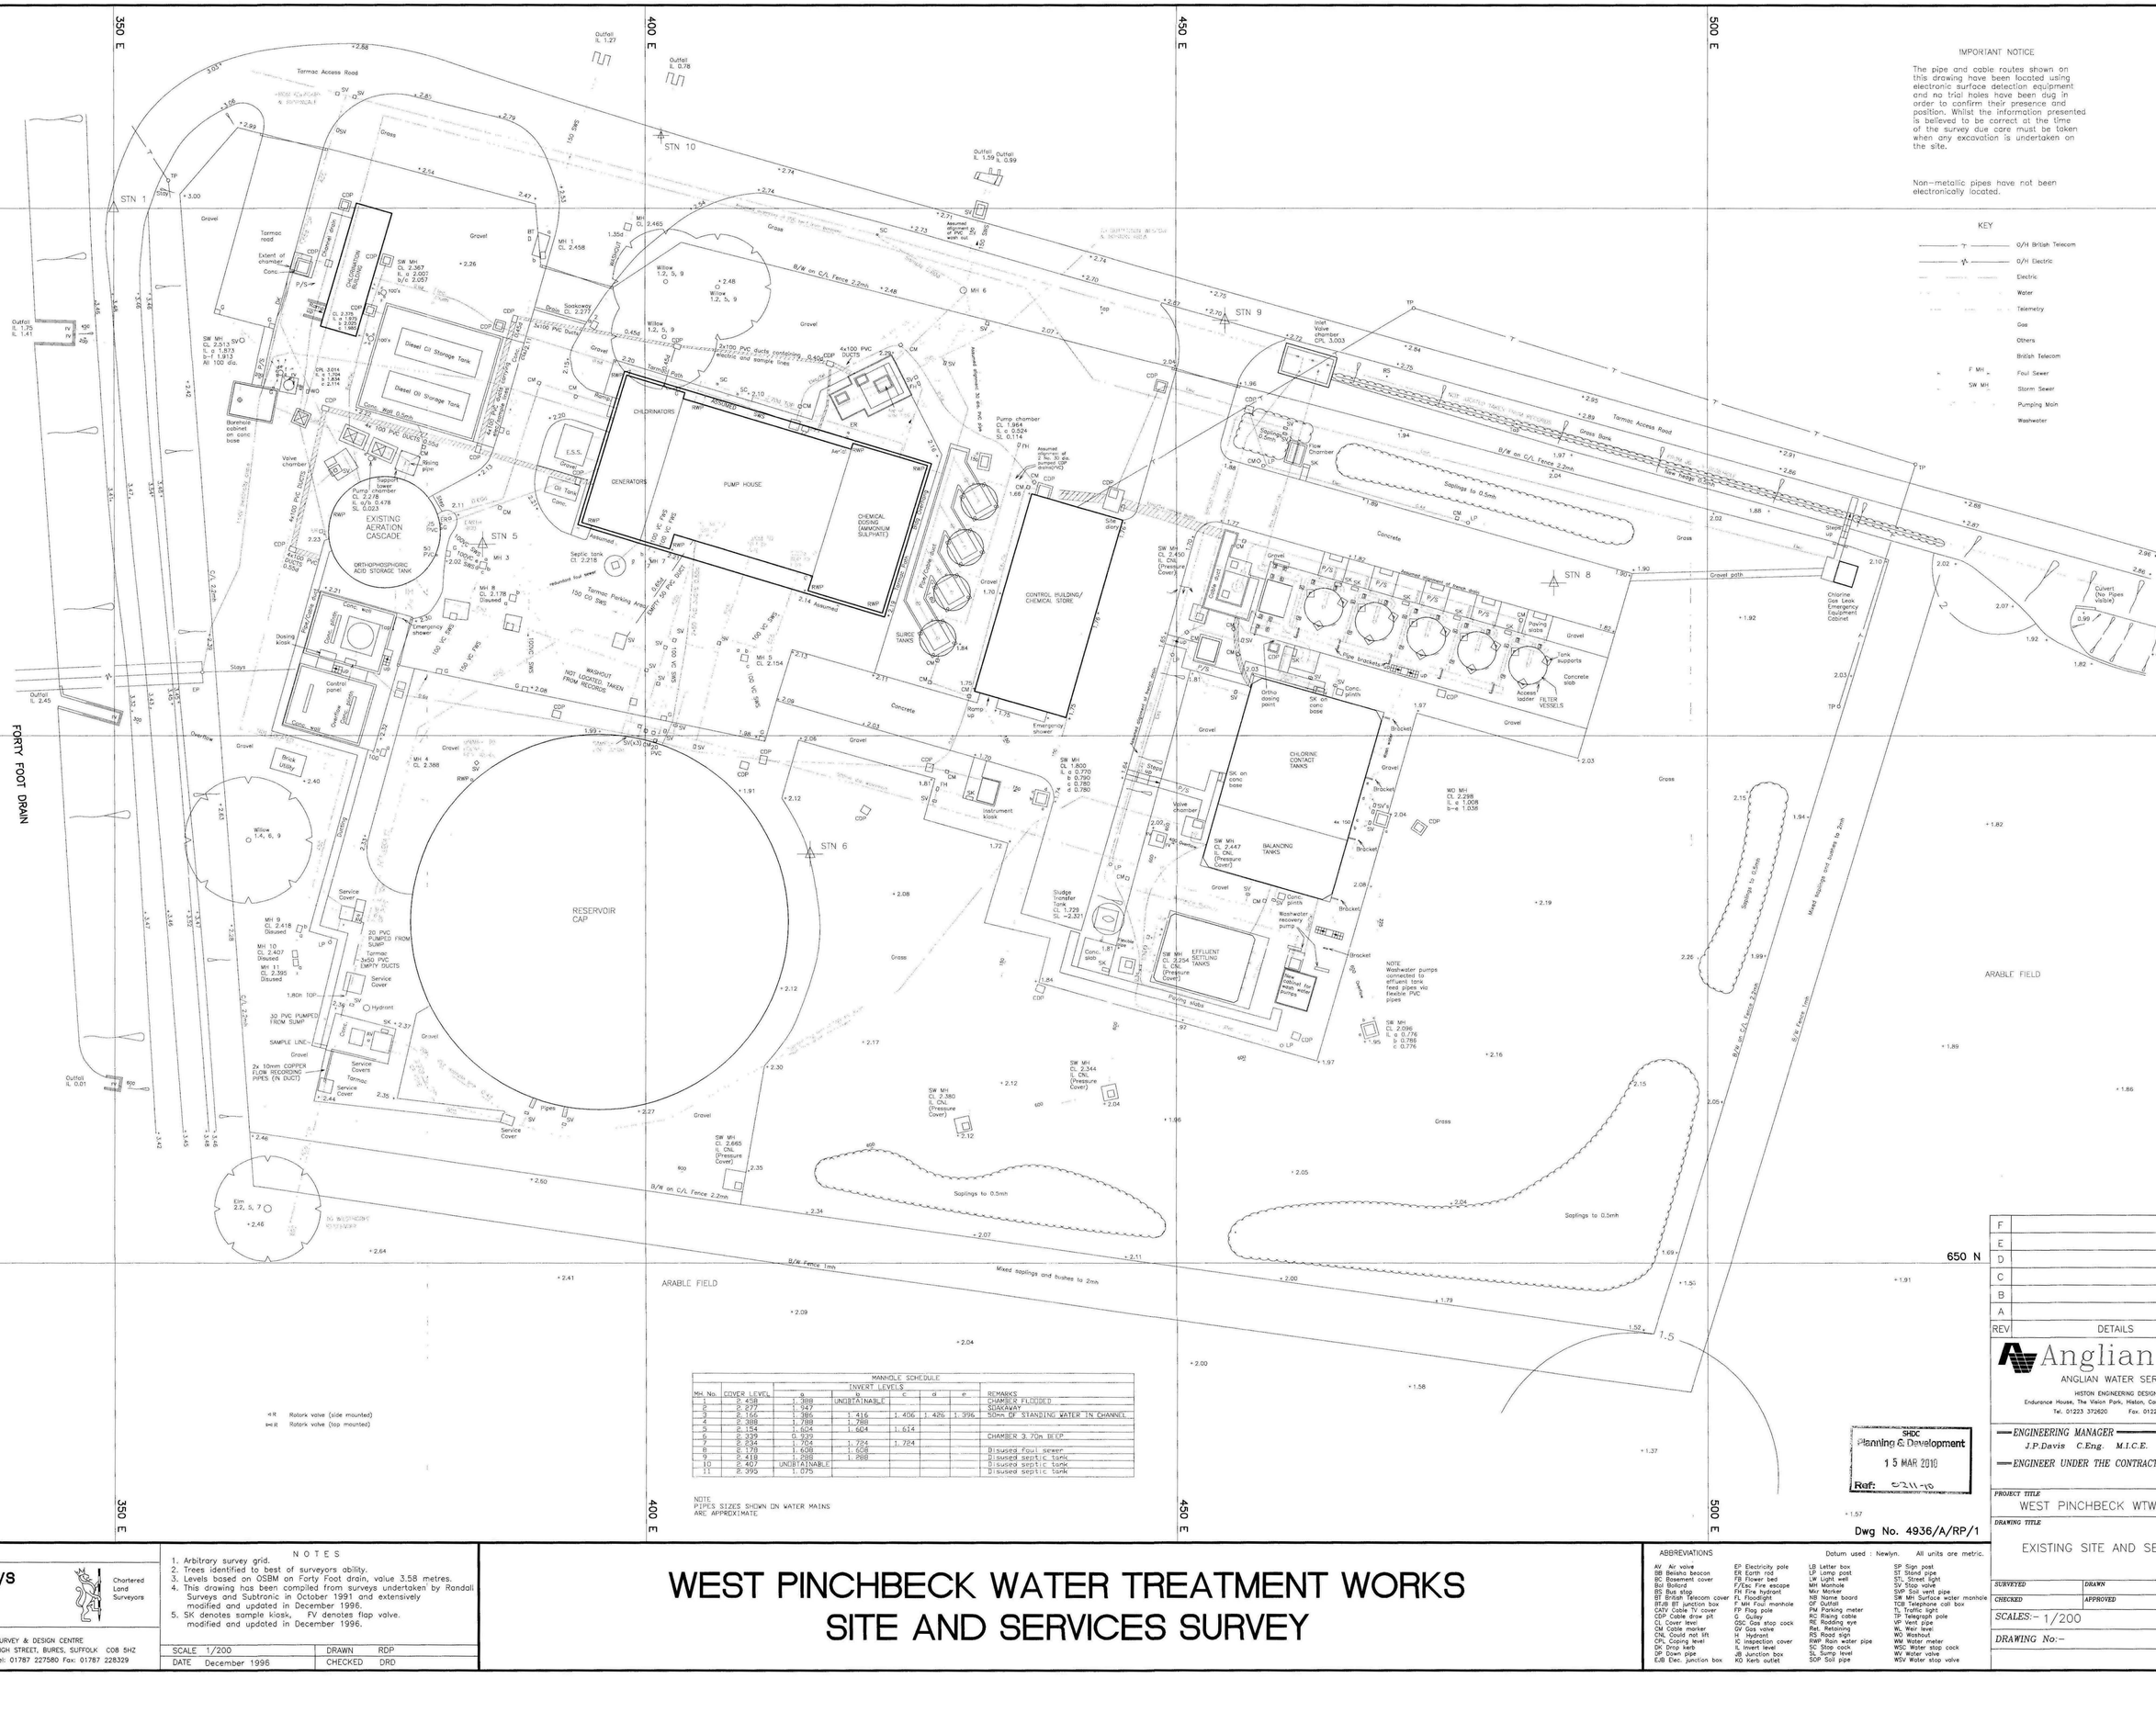


MANHOLE SCHEDULE

MH No.	COVER LEVEL	INVERT LEVELS a	b	c	d	e	REMARKS
1	2.458	1.388	UNOBTAINABLE				CHAMBER FLOODED
2	2.277	1.247					SLAKAWAY
3	2.166	1.386	1.416	1.406	1.426	1.396	50mm OF STANDING WATER IN CHANNEL
4	2.388	1.788	1.788				
5	2.154	1.604	1.604	1.614			
6	2.229	0.929					CHAMBER 3.70m DEEP
7	2.234	1.704	1.784	1.784			
8	2.178	1.608	1.608				
9	2.418	1.288	1.288				Disused septic tank
10	2.407	UNOBTAINABLE					Disused septic tank
11	2.393	1.075					Disused septic tank

Rotork valve (side mounted)
Rotork valve (top mounted)

SHDC Planning & Development 15 MAR 2010 Ref: S/211/10

Dwg No. 4936/A/RP/1

REV	DETAILS
F	
E	
D	
C	
B	
A	

Anglian
ANGLIAN WATER SERVICES
HISTON ENGINEERING DESIGN CENTRE
Endurance House, The Vision Park, Histon, Cambridge
Tel. 01223 372620 Fax. 01223 37

ENGINEERING MANAGER
J.P.Davis C.Eng. M.I.C.E.
ENGINEER UNDER THE CONTRACT

PROJECT TITLE
WEST PINCHBECK WTW

DRAWING TITLE
EXISTING SITE AND SERV

SURVEYED	DRAWN
CHECKED	APPROVED

SCALES:- 1/200

DRAWING No:-

PLAN PRODUCTION BY

Randall Surveys
Land and Hydrographic Surveyors
Architectural Building Surveyors
Underground Services Location
Setting out Engineers
Chartered Land Surveyors

Member of the TSA UK Land & Hydrographic Survey Association Limited

SURVEY & DESIGN CENTRE
HIGH STREET, BURES, SUFFOLK CO8 5HZ
Tel: 01787 227580 Fax: 01787 228329

NOTES
1. Arbitrary survey grid.
2. Trees identified to best of surveyors ability.
3. Levels based on OSBM on Forty Foot drain, value 3.58 metres.
4. This drawing has been compiled from surveys undertaken by Randall Surveys and Subtronic in October 1991 and extensively modified and updated in December 1996.
5. SK denotes sample kiosk, FV denotes flap valve. modified and updated in December 1996.

SCALE 1/200	DRAWN RDP
DATE December 1996	CHECKED DRD

WEST PINCHBECK WATER TREATMENT WORKS
SITE AND SERVICES SURVEY

ABBREVIATIONS — Datum used : Newlyn. All units are metric.

AV Air valve
BB Beisha beacon
BC Basement cover
BH Bollard
BK Bus stop
BT BH Telecom cover
BTJB BT junction box
CATV Cable TV cover
CDP Cable draw pit
CL Cover level
CM Cable marker
CNL Could not lift
CPL Coping level
DK Drop kerb
DP Down pipe
EJB Elec. junction box
EP Electricity pole
ER Earth rod
FB Flower bed
FE BH Fire escape
FH BH Hydrant
FL Flood level
F MH Foul manhole
FP Flag pole
G Gulley
GSC Gas stop cock
GV Gas valve
H Hydrant
IC Inspection cover
IL Invert level
JB Junction box
KO Kerb outlet
LB Letter box
LP Lamp post
LW Light well
MB Milepost
Mir Mirror
NB Name board
OF Outfall
PM Parking meter
RC Rising cable
RE Rodding eye
Ret. Retaining
RS Road sign
RWP Rain water pipe
SC Stop cock
SL Sump level
SOP Soil pipe
SP Sign post
ST Stand pipe
STL Street light
SV Stop valve
SWO Soil vent pipe
SW MH Surface water manhole
TCB Telephone call box
TL Traffic light
TP Telegraph pole
VP Vent pipe
WL Weir level
WO Washout
WM Water meter
WSC Water stop cock
WV Water valve
WSV Water stop valve