
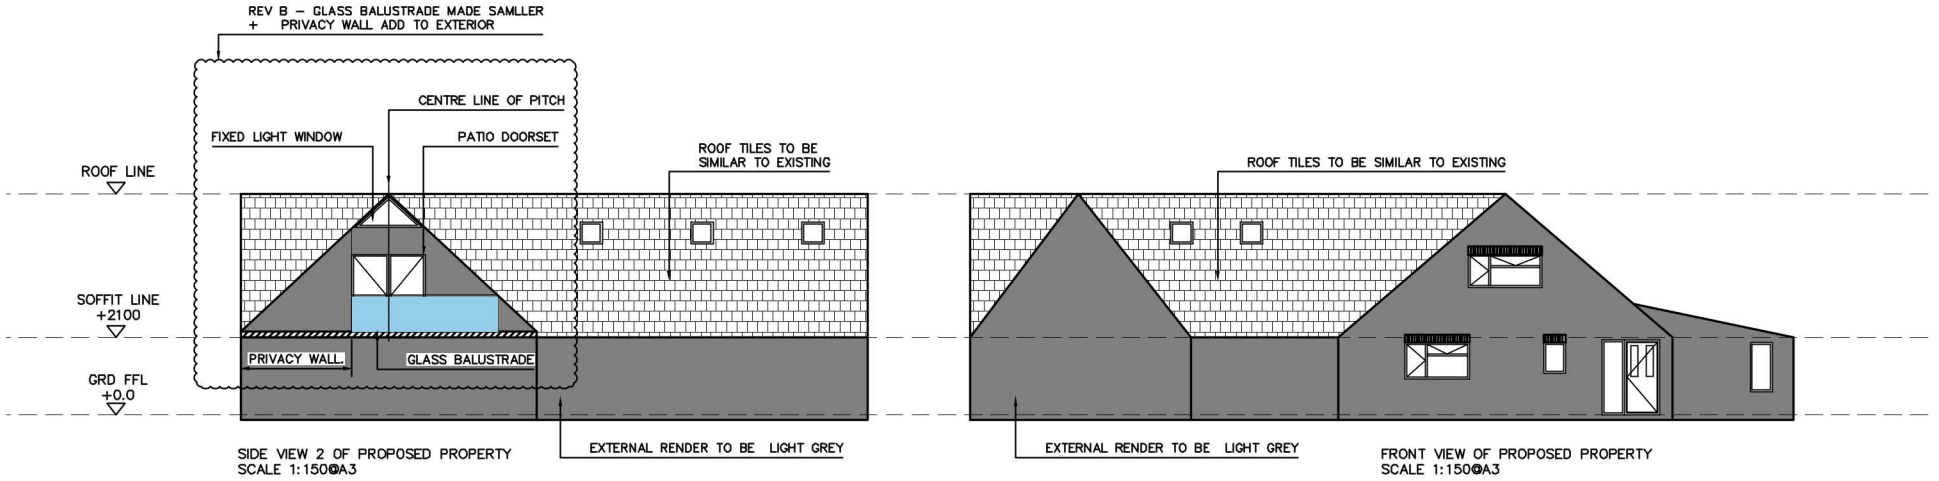


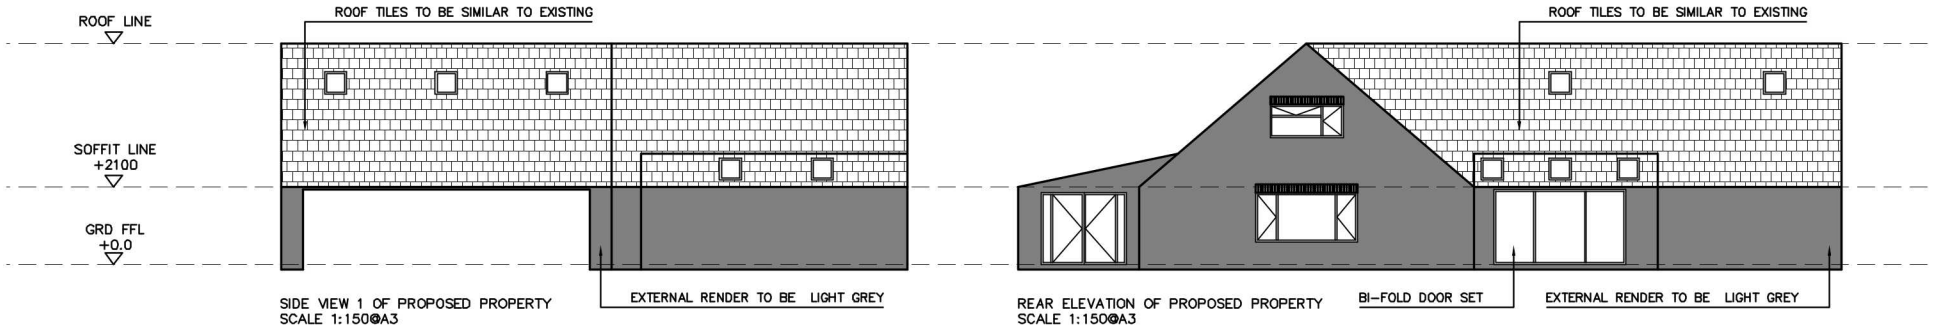

DO NOT SCALE

NEXUS
Façade Design & Consultancy Ltd
21 Meadow Drove Business Centre, Meadow Drove, Bourne. Lincolnshire. PE10 0BQ.
Tel: +44 (0)1778 305 082 | Web: www.nexusfddltd.co.uk

Project Name:	55 Mile Stone Lane, Pinchbeck
Drawing Title:	Proposed Property Elevations
Contract No:	NX–X005
Designed By:	SM
Checked By:	SM
Date:	07.01.2022
Drawing No:	NX–X005–1004 Revision no: B

© Copyright of NEXUS Façade Design & Consultancy Ltd. This is a Confidential Document and Must Not be Copied, Used or Divulged in any way without Prior Written Consent.