
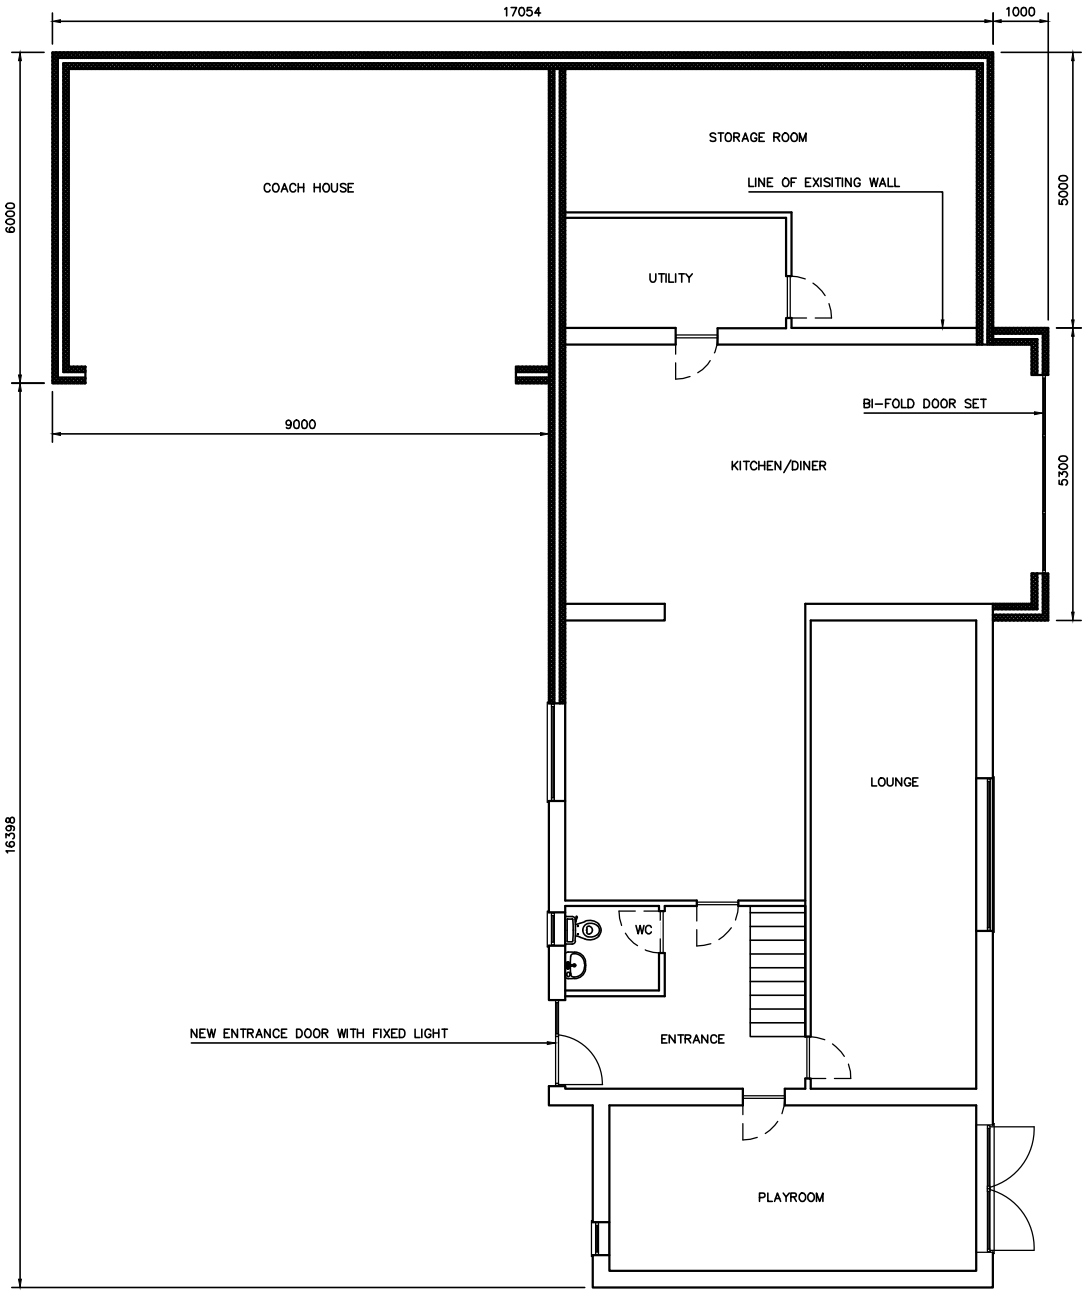



GROUND PLAN OF PROPOSED PROPERTY
SCALE 1:100@A3

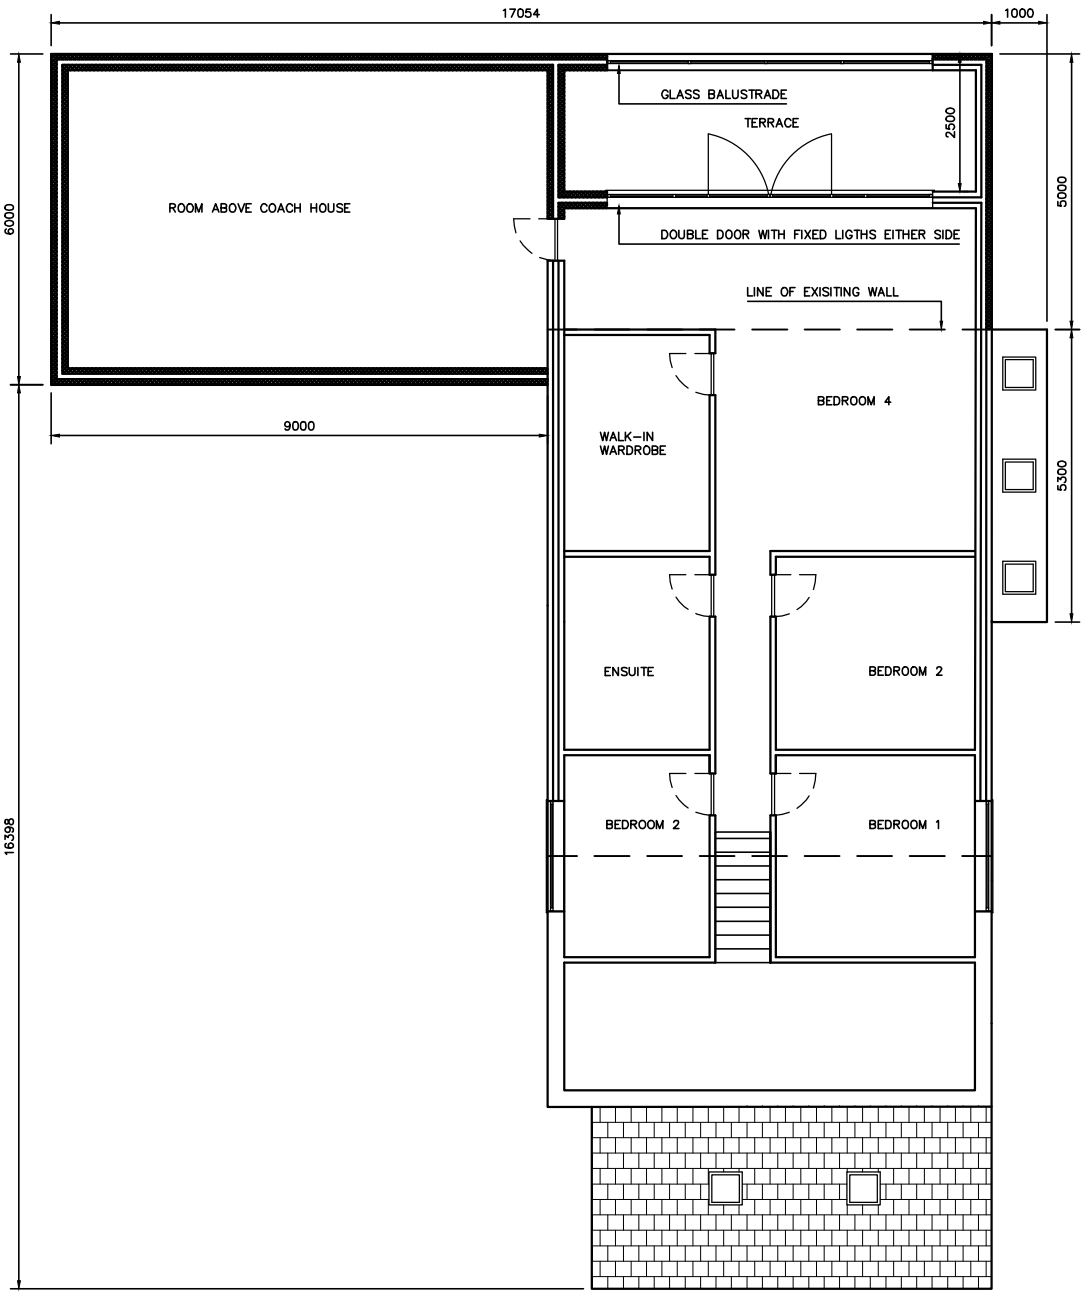


UPPER PLAN OF PROPOSED PROPERTY
SCALE 1:100@A3

DO NOT SCALE

NEXUS
Façade Design & Consultancy Ltd
21 Meadow Drove Business Centre, Meadow Drove, Bourne. Lincolnshire. PE10 0BQ.
Tel: +44 (0)1778 305 082 | Web: www.nexusfdcltd.co.uk

| | |
|---|---|
| Project Name: 55 Mile Stone Lane, Pinchbeck | Contract No: NX-X005 |
| | Designed By: SM |
| Drawing Title: Proposed Ground + Upper Floor Layout | Checked By: SM |
| | Date: 07.01.2022 |
| | Drawing No: NX-X005-1005 Revision no: A |

© Copyright of NEXUS Façade Design & Consultancy Ltd. This is a Confidential Document and Must Not be Copied, Used or Divulged in any way without Prior Written Consent.