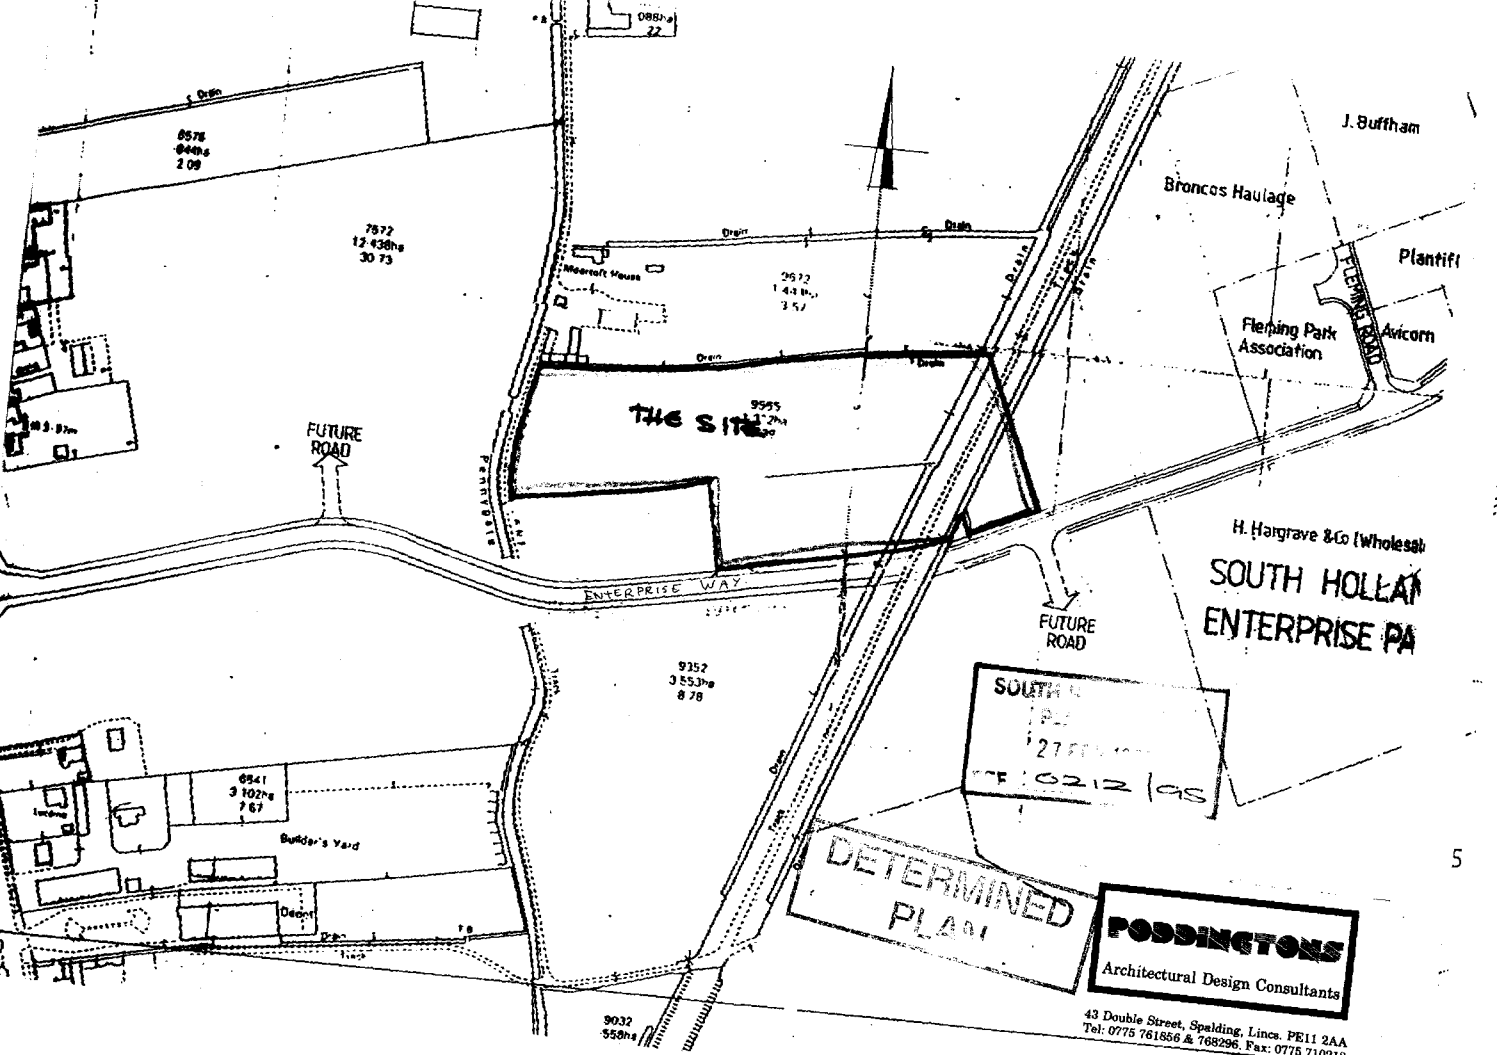

J. Buffham
Broncos Haulage
Plantiff
Fleming Park Association
Avicorn
FLEMING ROAD
H. Hargrave &Co (Wholesal
SOUTH HOLLAN
ENTERPRISE PA
THE SITE
FUTURE ROAD
ENTERPRISE WAY
FUTURE ROAD
Builder's Yard
Depot
Meerkraft House
Drain
SOUTH
F/ 0212/95
DETERMINED PLAN
PODDINGTONS
Architectural Design Consultants
43 Double Street, Spalding, Lincs. PE11 2AA
Tel: 0775 761856 & 768296. Fax: 0775 710910