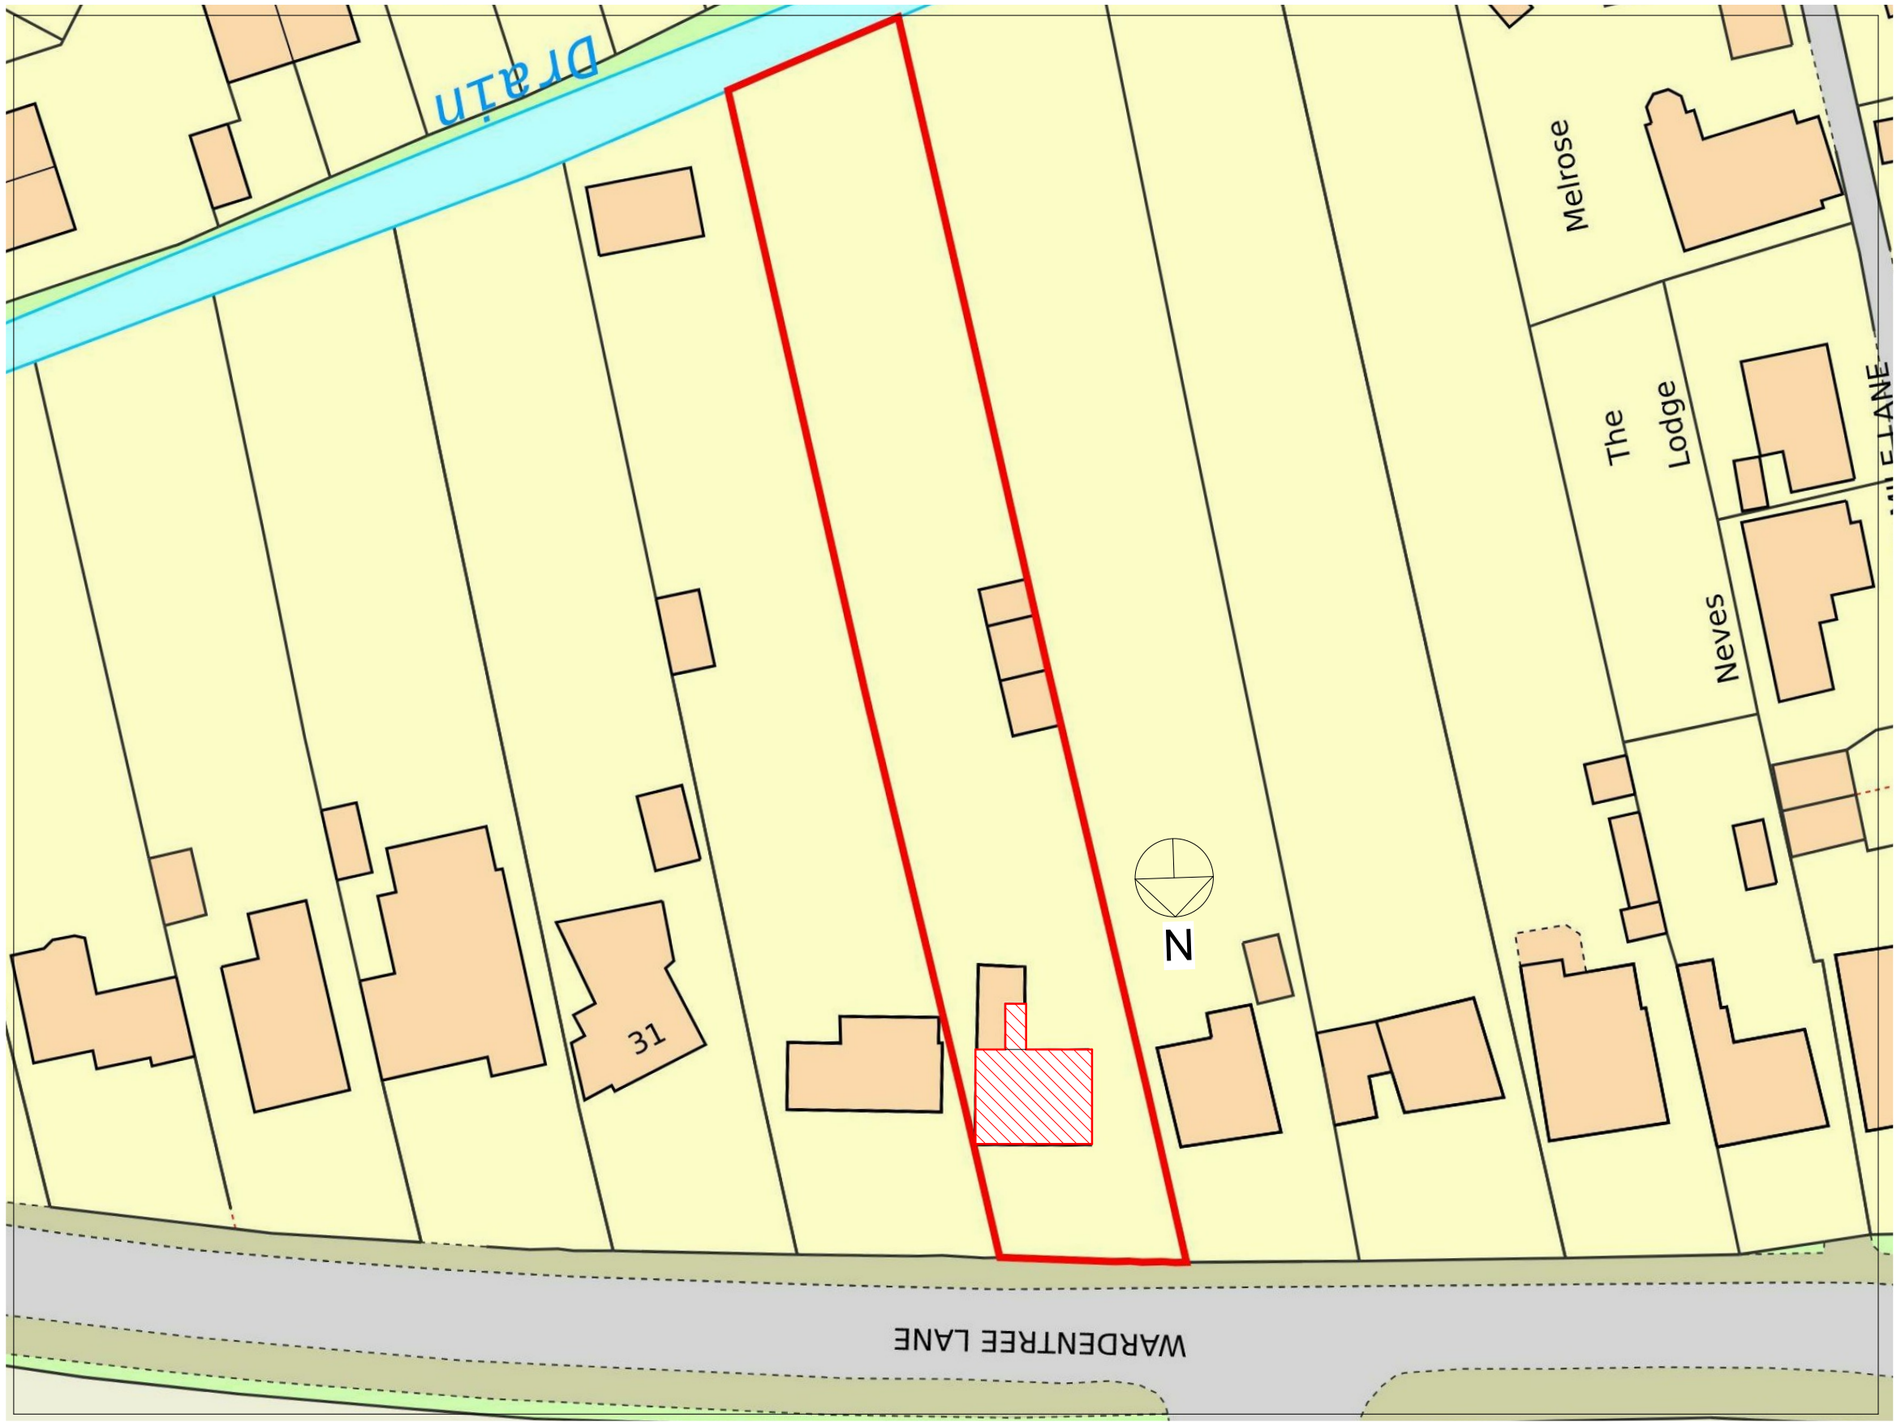


50 25 20 15 10 5 0m

PLANNING BY DESIGN
FROM CONCEPT TO COMPLETION

ALL DIMENSIONS TO BE VERIFIED ON SITE
THIS DRAWING IS NOT FOR CONSTRUCTION

Rev

27 Wardentree Lane PE11 3UF

PROPOSED BLOCK PLAN

Date	12.01.2023	Scale @ A3 1:500	No. 02
By	JL		
Drwg ref:	27WardentreeLaneProposedBlockPlanV1		