

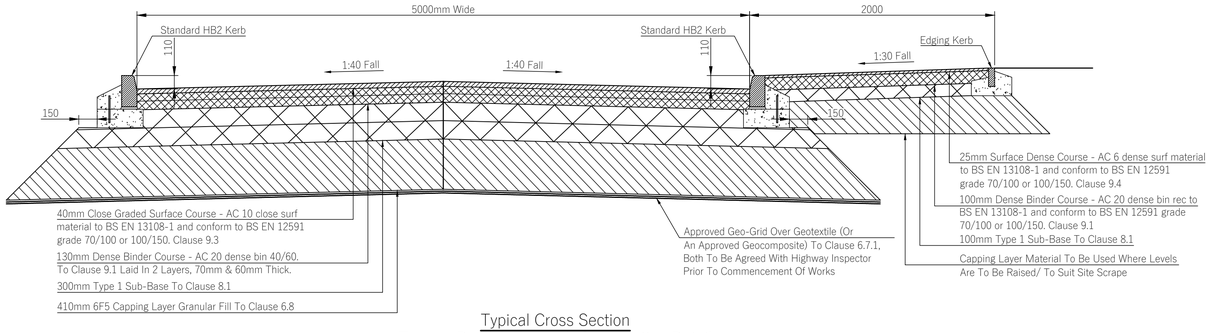



Typical Cross Section
Tarmac Road & Footpath Construction Detail
Scale 1:25

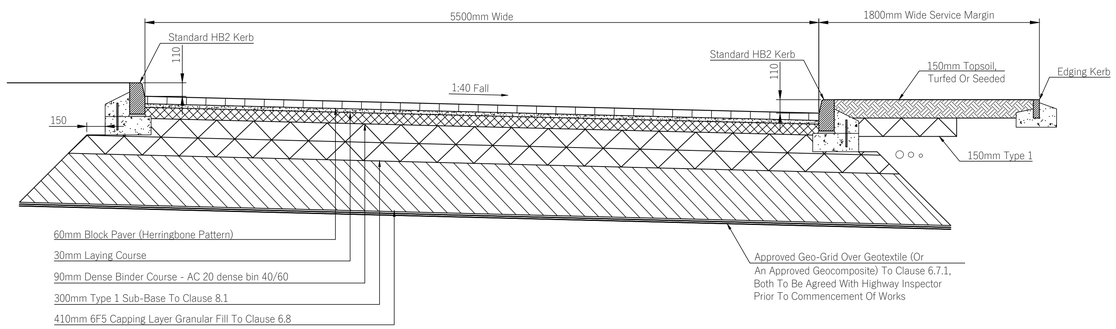


Typical Cross Section
Shared Surface Road & Service Margin Construction Detail
Scale 1:25

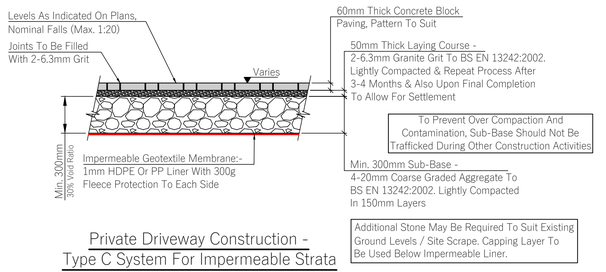

Private Driveway Construction -
Type C System For Impermeable Strata
Scale 1:25

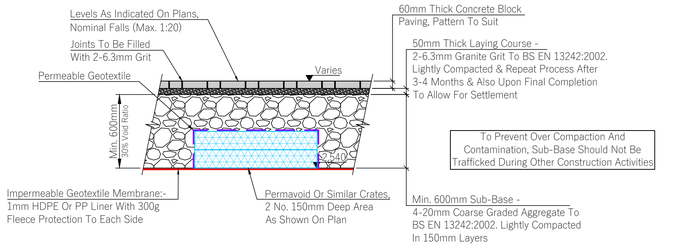

Shared Driveway Construction To Plots 4-7 -
Type C System For Impermeable Strata
Scale 1:25

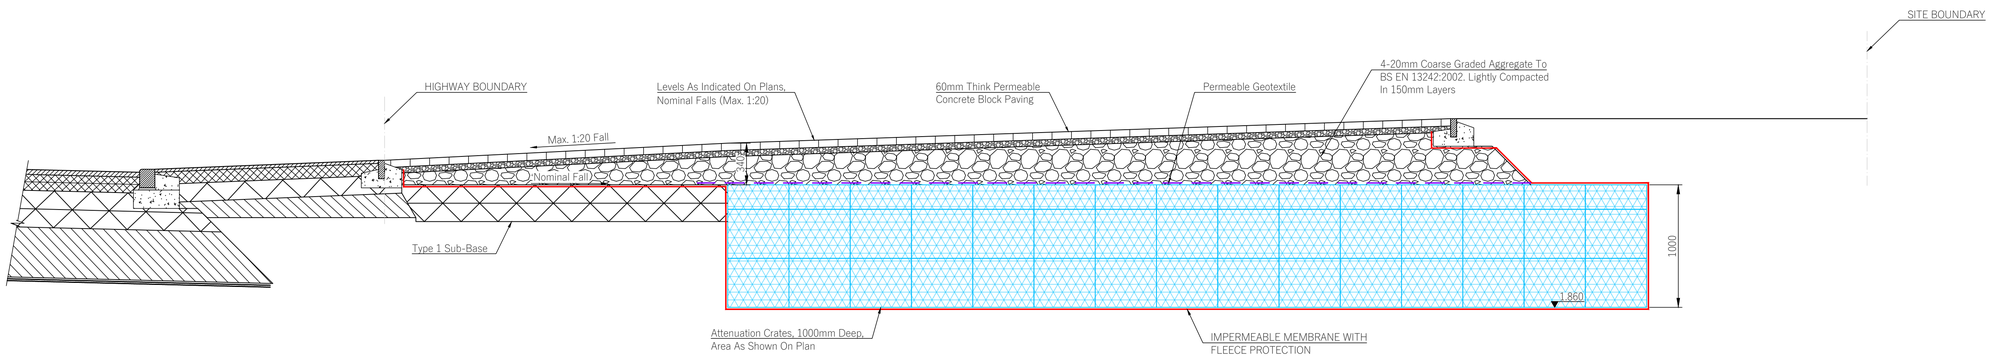

Flat Parking Area Construction Showing Attenuation Tank
Scale 1:25

Rev	Revision	Drn	App	Date
P1	PRELIMINARY – FOR APPROVAL	APW	APW	01/22

SHIELDS WILSON
e: info@shieldswilson.co.uk t: 01775 729252
STRUCTURAL AND CIVIL ENGINEERING

Status: FOR INFORMATION

Client: Remway Design

Project: Land To Rear of Bell Inn, Pinchbeck, Spalding

Title: Proposed Standard Construction Details

Date	JAN. '22	Scale @A1	Drawing No.	Rev
Appr	APW	As Shown	21-199-102	P1

COPYRIGHT SHIELDS WILSON LIMITED. ALL RIGHTS RESERVED.