
Contractors are responsible for checking all dimensions on site prior to work commencing.Due to areas of the structure being covered, unexposed or otherwise inaccessible the notes / specifications of existing materials are subject to confirmation of site when it is feasible to expose the relevant areas of construction. All material schedules are given in good faith and for pricing purposes only. It is the responsibility of the contractor to check their accuracy before ordering any materials.

a3

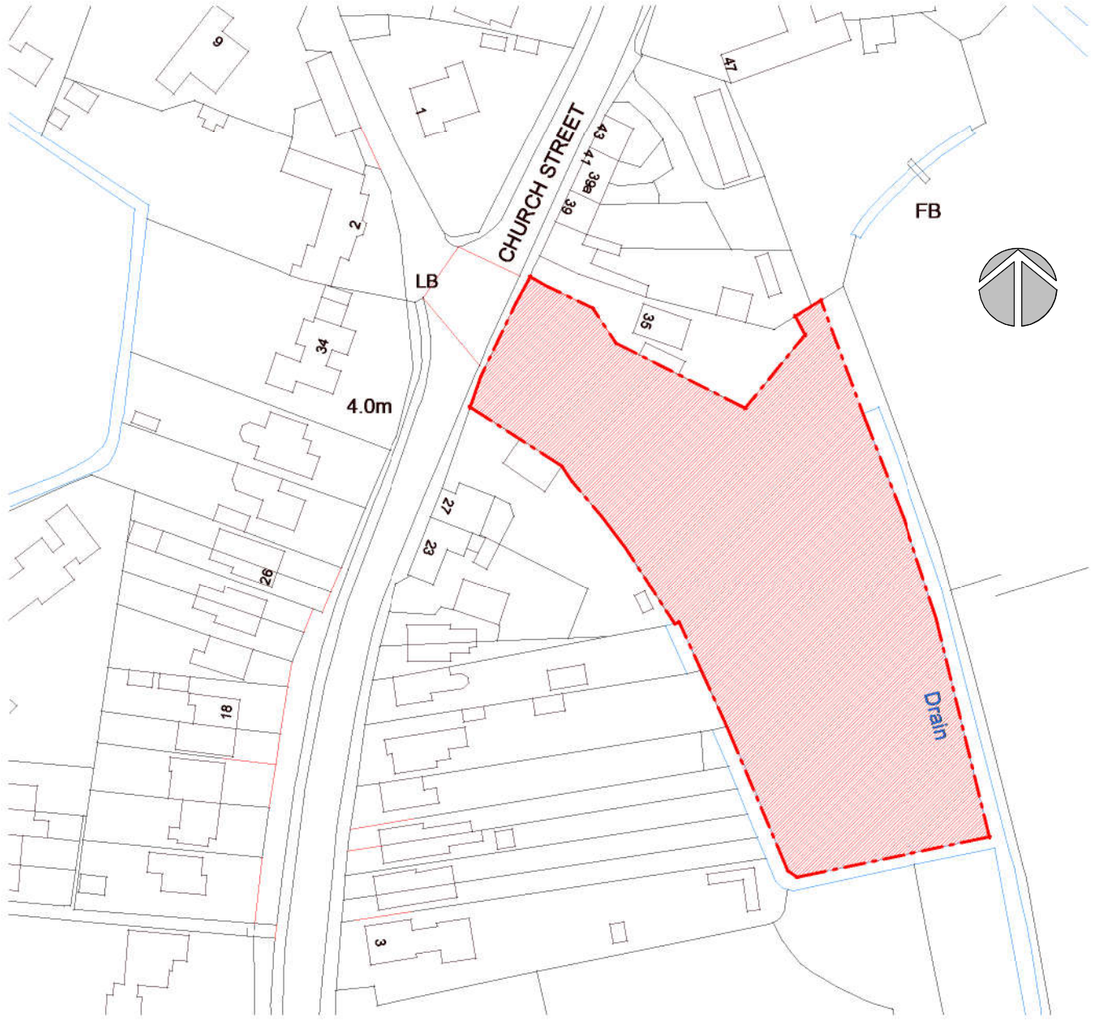

The Bell Inn | Church Street | Pinchbeck

Site Location

Scale 1:1250. Print at A3

Drg No

3170 - S08

remway Design Ltd