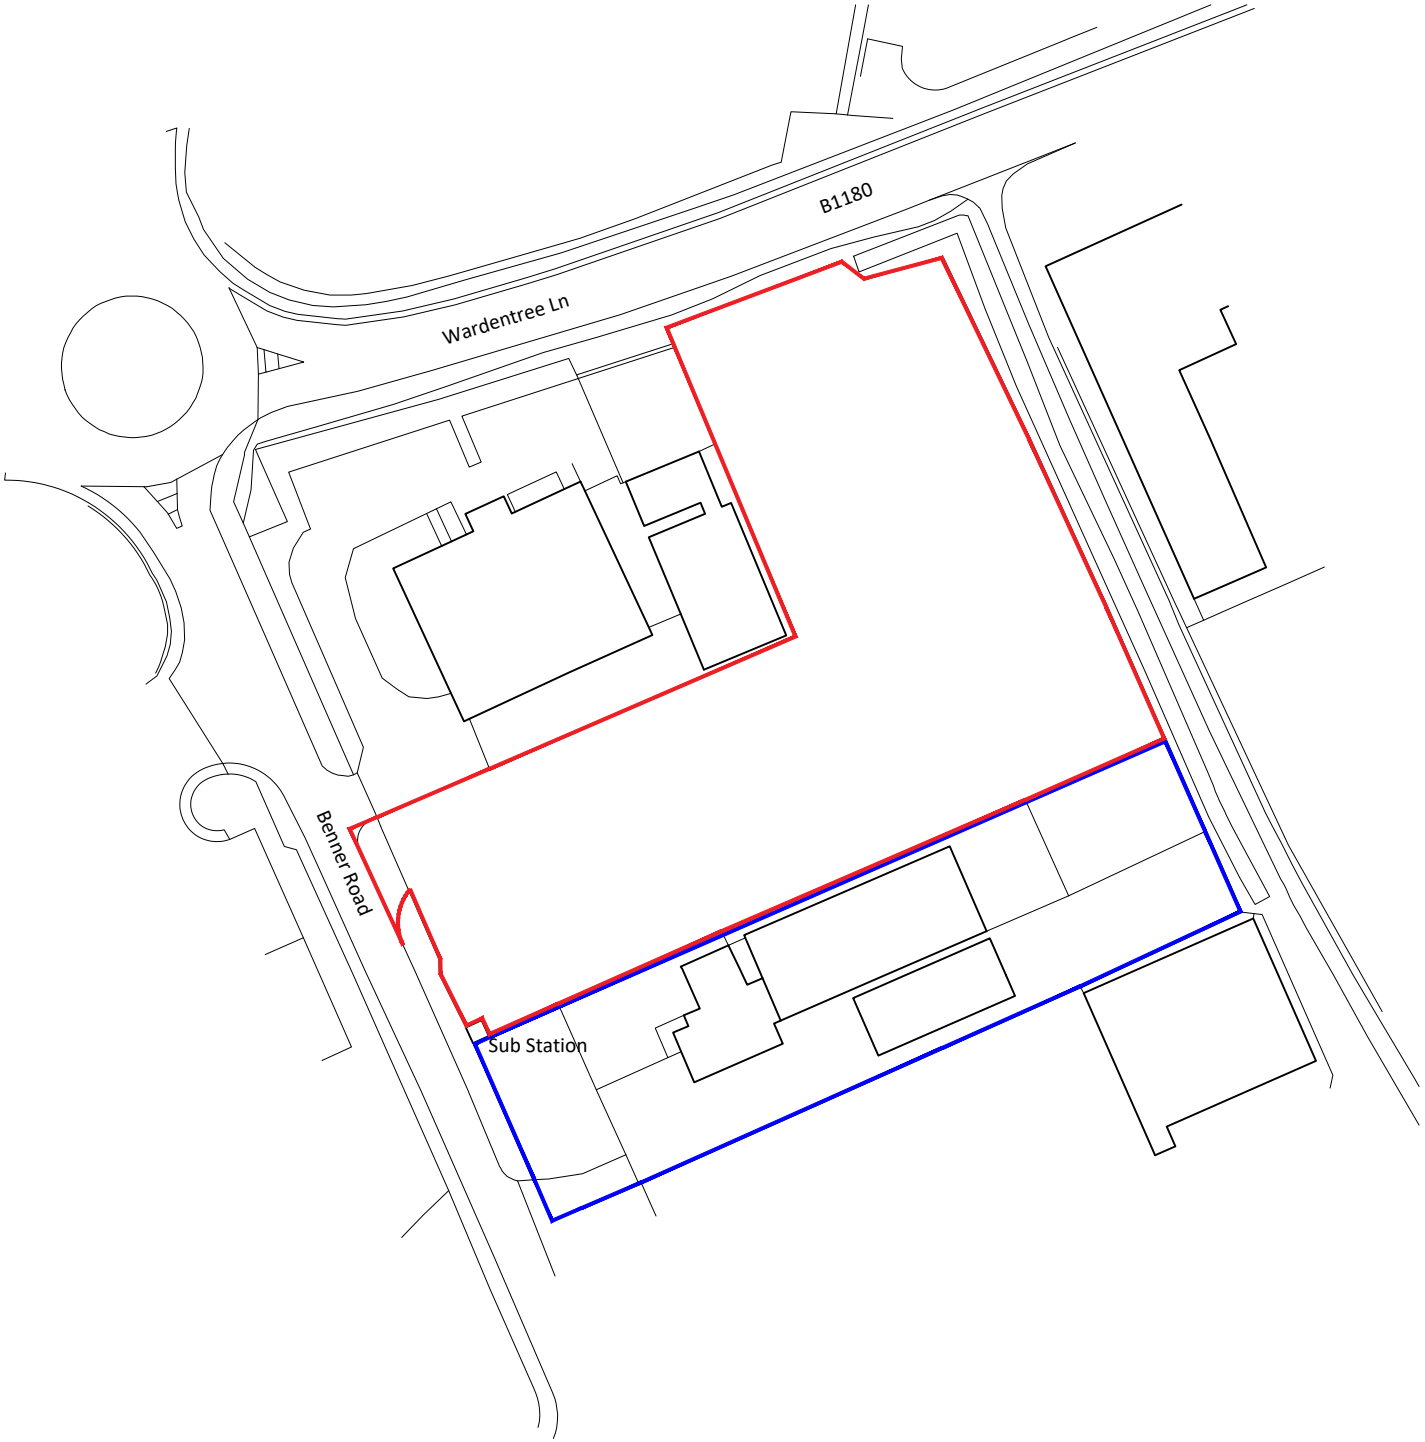


Notes

Copyright
© Robert Doughty Consultancy Limited.
All rights described in the Copyright, Designs and Patents Act 1988 have been asserted.

Ordnance Survey Map
© Crown Copyright. OS Licence No: AR 100010613.

Rev	Description	Date
-	-	-

Robert Doughty Consultancy

32 High Street, Helpringham
Sleaford, Lincolnshire, NG34 0RA

Tel: 01529 421646
Email: admin@rdc-landplan.co.uk
Web: www.rdc-landplan.co.uk

Client
Neil Brown Engineering Limited

Project
Industrial Units
Land off Benner Rd, Pinchbeck, Spalding

Drawing
Location Plan

Scale @ A4	Date
1: 1250	15/11/19

Drawn By	Checked By
CH	MJB

Job Number	Status	Purpose of Issue
1390-1	PL	Planning

Drawing No.	Rev
1390-1_PL_LP01	-